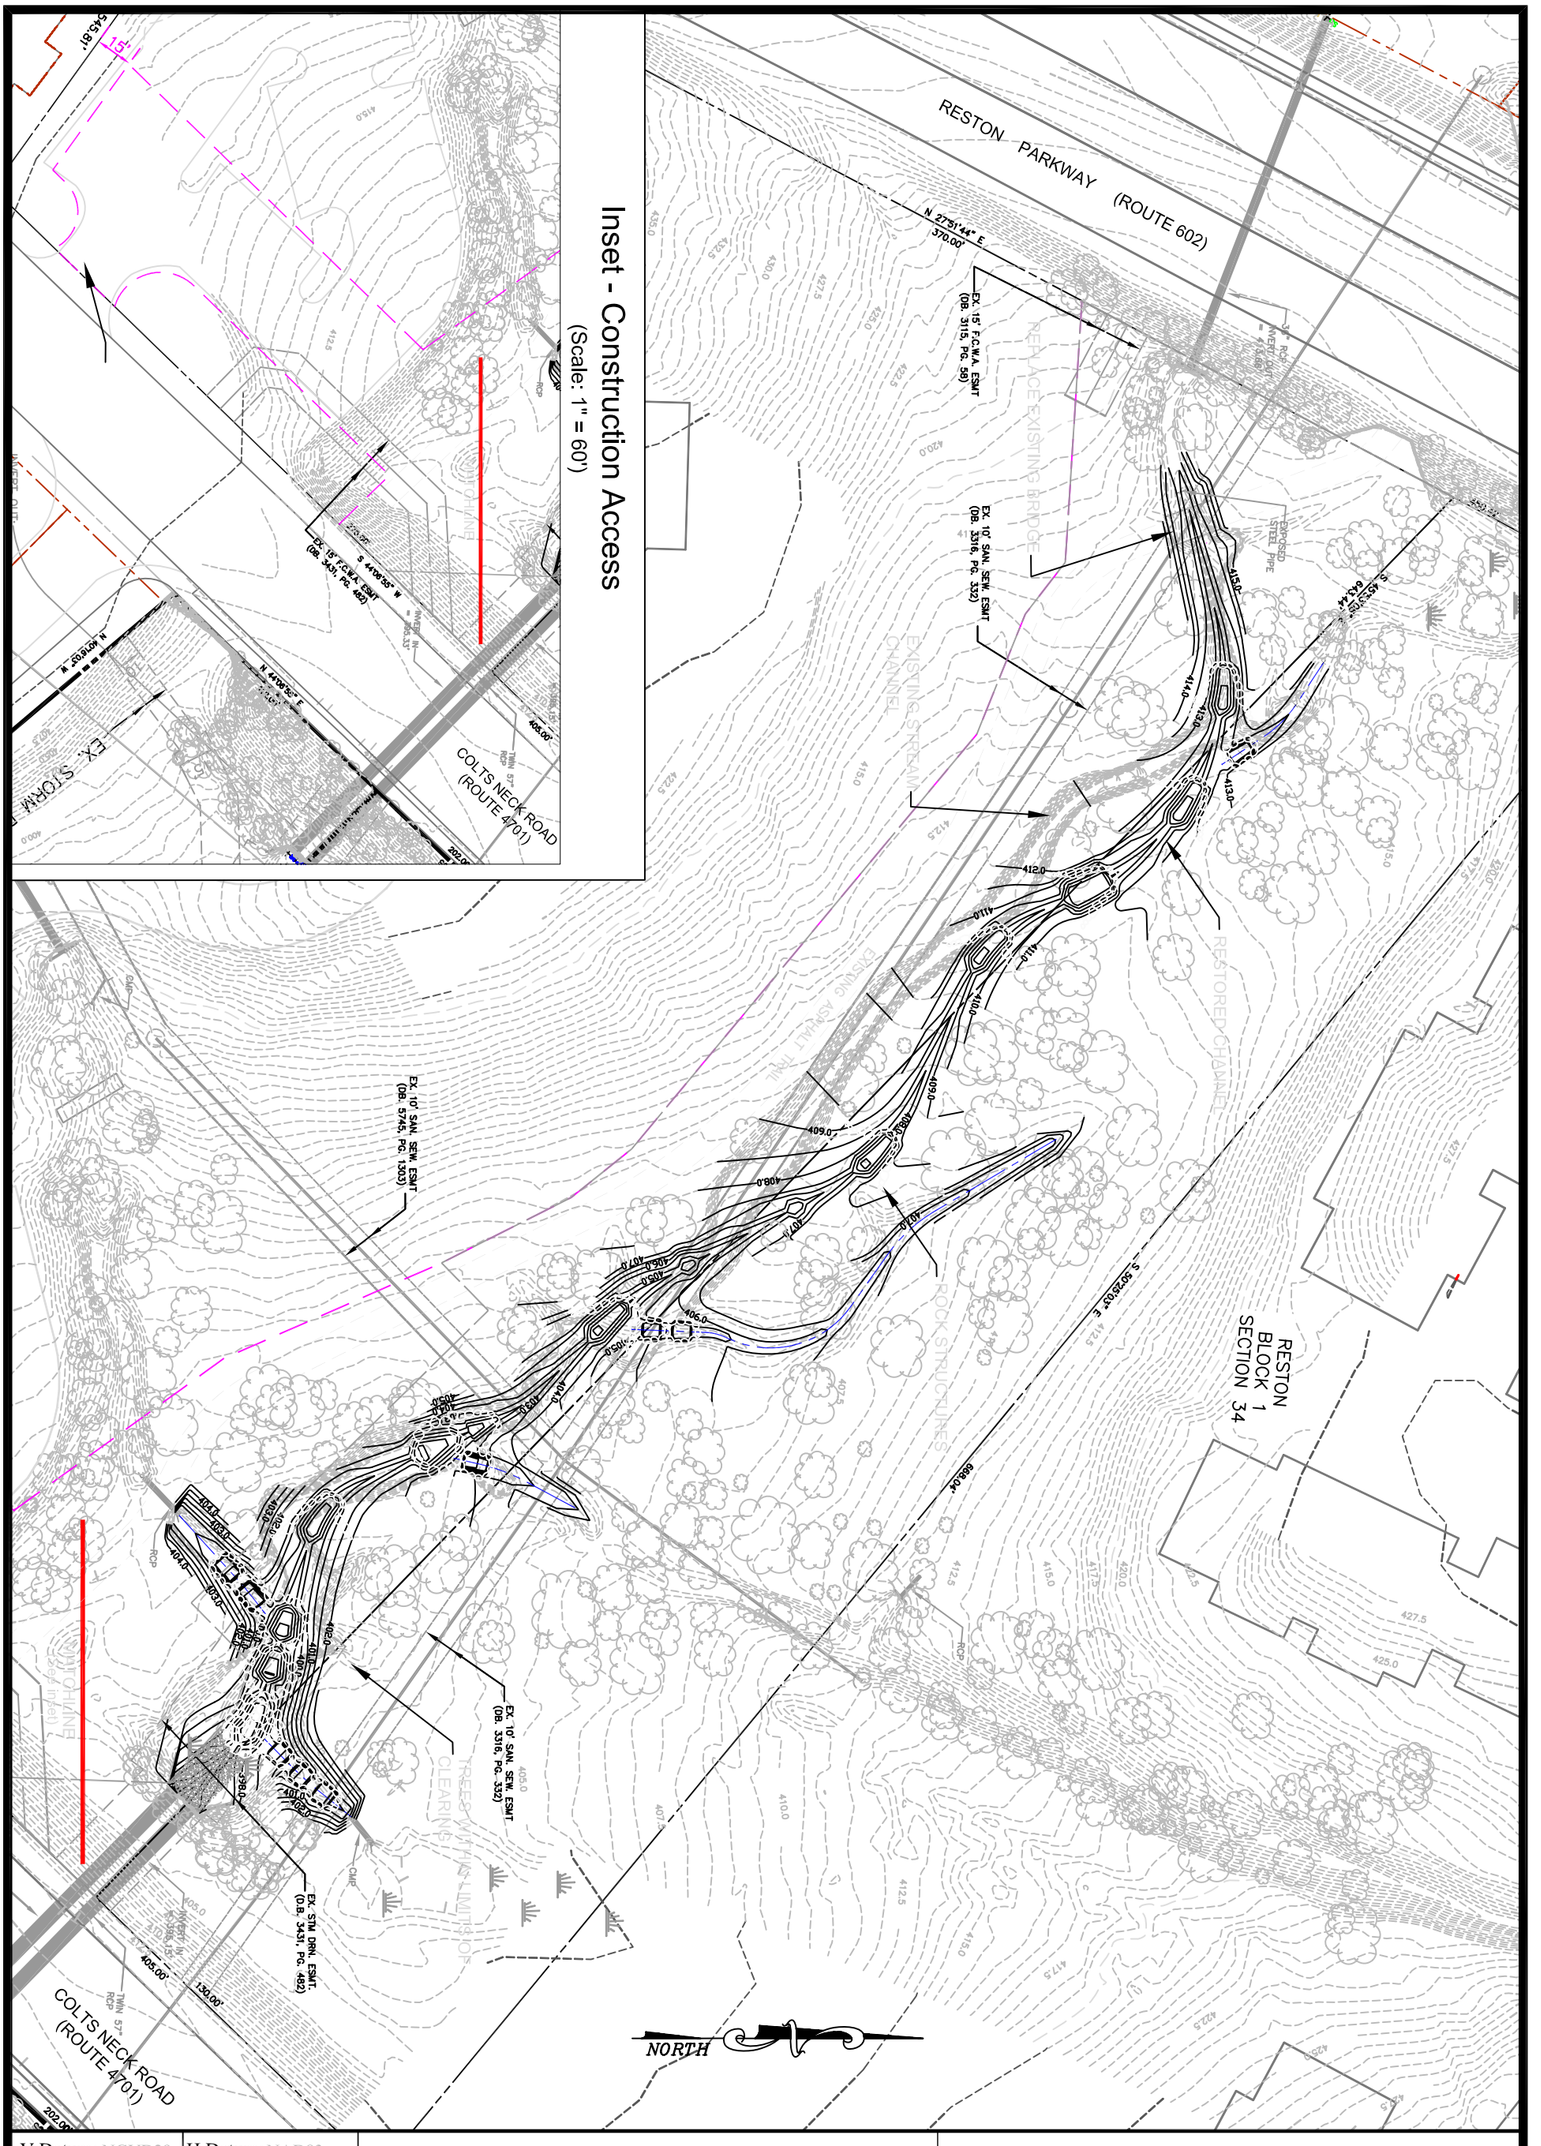

V Datum: NGVD29	H Datum: NAD83
Boundary/Topo Source: WSSI, Air Survey	

Design	Draft	Approved
SRP	SRP	MSR

Sheet # 1 of 1

Date: May 2007	Scale: 1" = 50'
File Name: \200003.01\..\DRB Plan.dwg	

No VA Stream Rest. Bank
Reach 1 (Colt's Neck Road)

Reston Virginia

Grading Plan

Copyright © 2007 Wetland Studies and Solutions, Inc.

Wetland Studies and Solutions, Inc.
5300 Wellington Branch Drive • Suite 100
Gainesville, Virginia 20155
Phone 703 679 5600 • Fax 703 679 5601
www.wetlandstudies.com