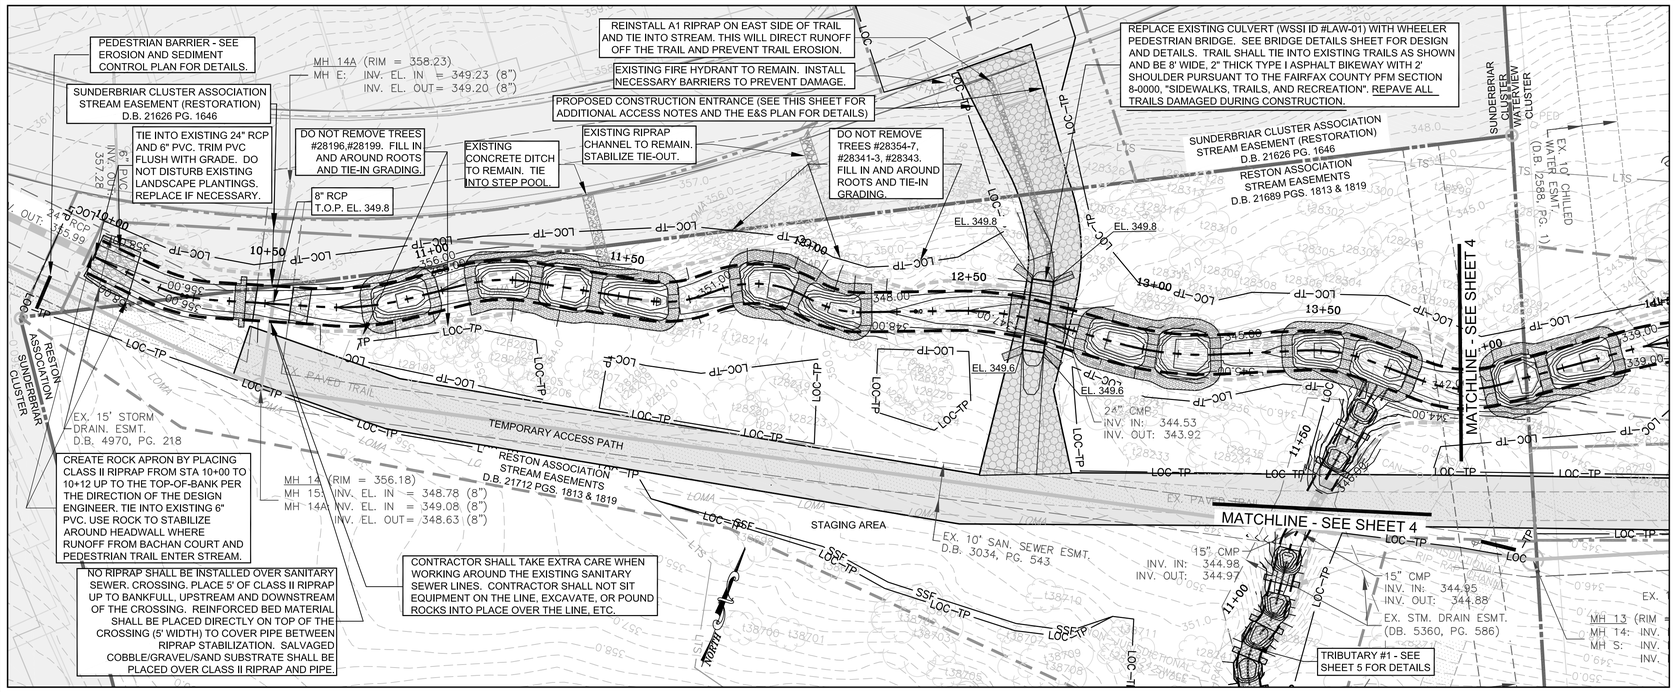

LONGITUDINAL PROFILE – LAKE ANNE WEST (STATIONS 10+00 TO 14+00)

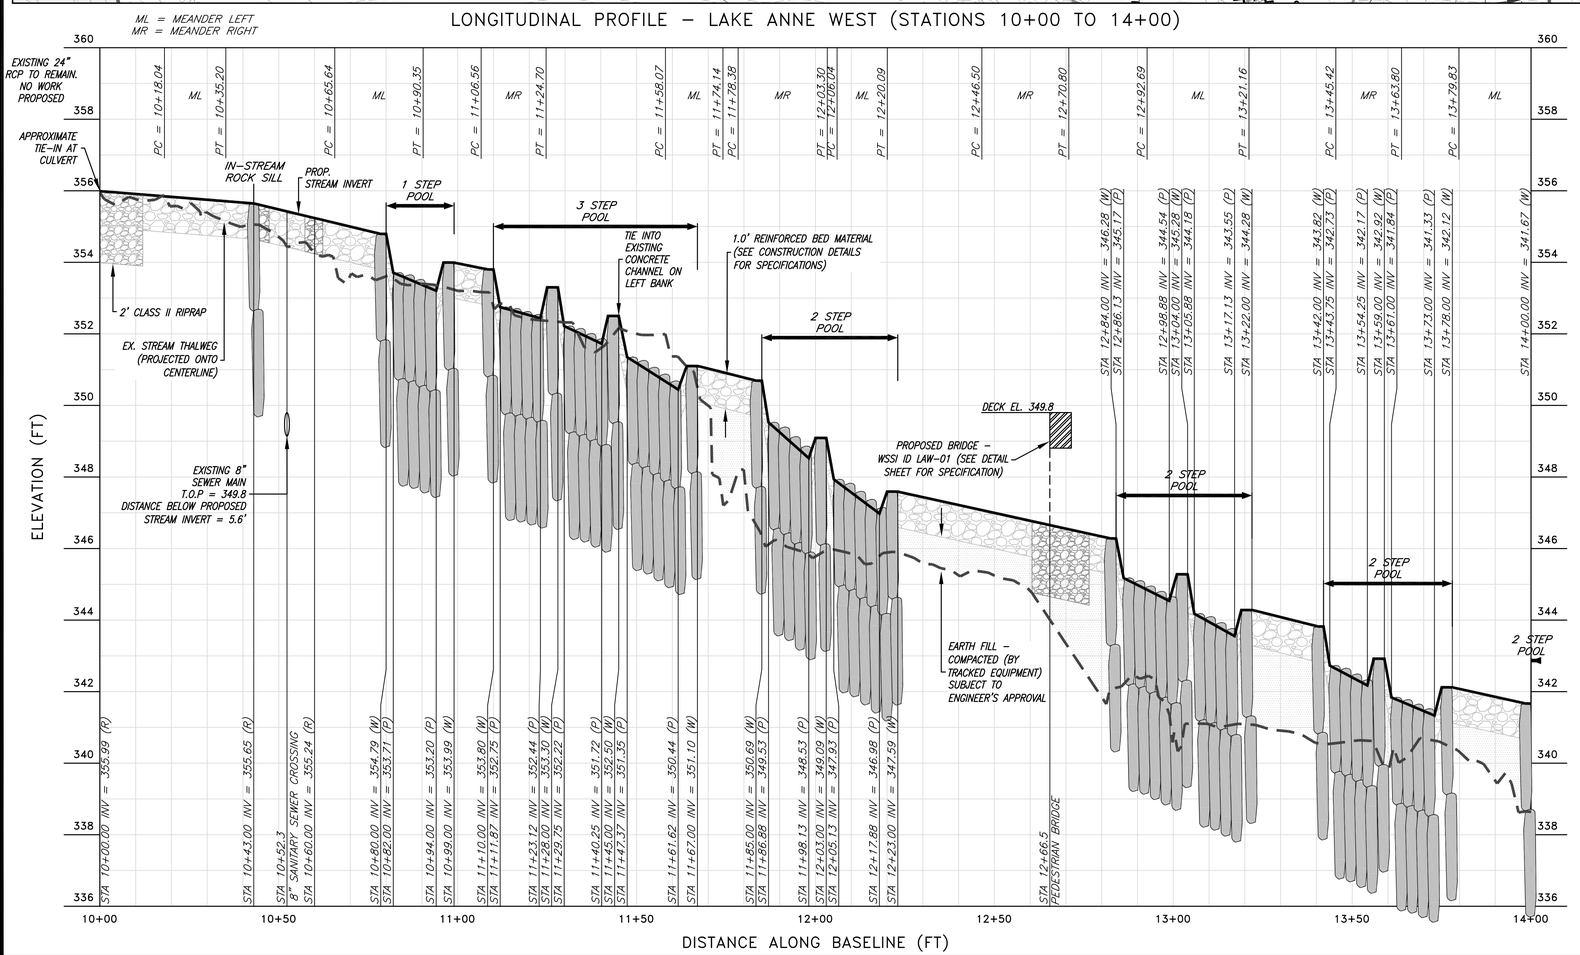

LONGITUDINAL PROFILE
SCALE: H: 1"=20'
V: 1"= 2'

SEE SHEET 5 FOR GRADING AND LONGITUDINAL PROFILE LEGENDS AND NOTES.

GRAPHIC SCALE
20 0 10 20 40 80
(IN FEET) 1 inch = 20 feet

GENERAL NOTES:

1. WORK TO BE LIMITED TO WITHIN THE EXISTING CHANNEL AS MUCH AS POSSIBLE USING SUITABLE TRACKED EQUIPMENT TO LIMIT IMPACT TO TREES AND OTHERWISE STABLE BANKS
2. CONTACT MISS UTILITY (800-552-7001) PRIOR TO COMMENCING ANY WORK.
3. PRIOR TO CONSTRUCTION, LOC SHALL BE WALKED WITH WSSI STAFF TO CONFIRM TREE REMOVAL.

CONSTRUCTION ACCESS NOTES:

1. ACCESS TO STAGING AREA IS FROM NORTH SHORE DRIVE VIA SUNDER COURT.
2. PARALLEL PARKING WITHIN LIMITS OF CLEARING SHALL BE RESTRICTED DURING CONSTRUCTION HOURS. CONES SHALL BE USED TO BLOCK PARKING SPACES AND SIGNS SHALL BE POSTED WITH RESTRICTED HOURS.
3. A FLAGPERSON WILL BE ON SITE TO ASSIST WITH TRAFFIC DURING DELIVERIES. HOA CONTACT PERSON SHALL BE NOTIFIED IF ANY DELIVERIES WILL BLOCK ACCESS FOR AN EXCESSIVE TIME. BEFORE CONSTRUCTION STARTS, WSSI CONSTRUCTION MANAGER WILL DISCUSS DELIVERY TIMES WITH THIS CONTACT PERSON.

Wetland Studies and Solutions, Inc.
5300 Wellington Branch Drive, Suite 100 • Gainesville, VA 20155
Phone: 703 679 5600 • Fax: 703 679 5601
wetlandstudies.com

Northern Virginia Stream Restoration Bank
Lake Anne West
Fairfax County, Virginia

Grading Plan and Longitudinal Profile

Copyright © 2011 Wetland Studies and Solutions, Inc.

COMMONWEALTH OF VIRGINIA
FRANK R. GRAZIANO
Lic. No. 032099
PROFESSIONAL ENGINEER

REVISIONS				
No.	Date	Description	Rev. By:	App. By:

DATE: OCTOBER 2011
SCALE: 1" = 20'

Horizontal Datum: VCS NAD 83
Vertical Datum: NGVD 29
Boundary and Topo Source: WSSI and Fairfax Digital Data

Design	Draft	Approved
KLP	KLP	FRG

Sheet # 3 of 51

Computer File Name:
L:\20000s\2001\8.01\CADD\04-ENGR\10-Planset GRADING PLAN & PROFILE 01.dwg