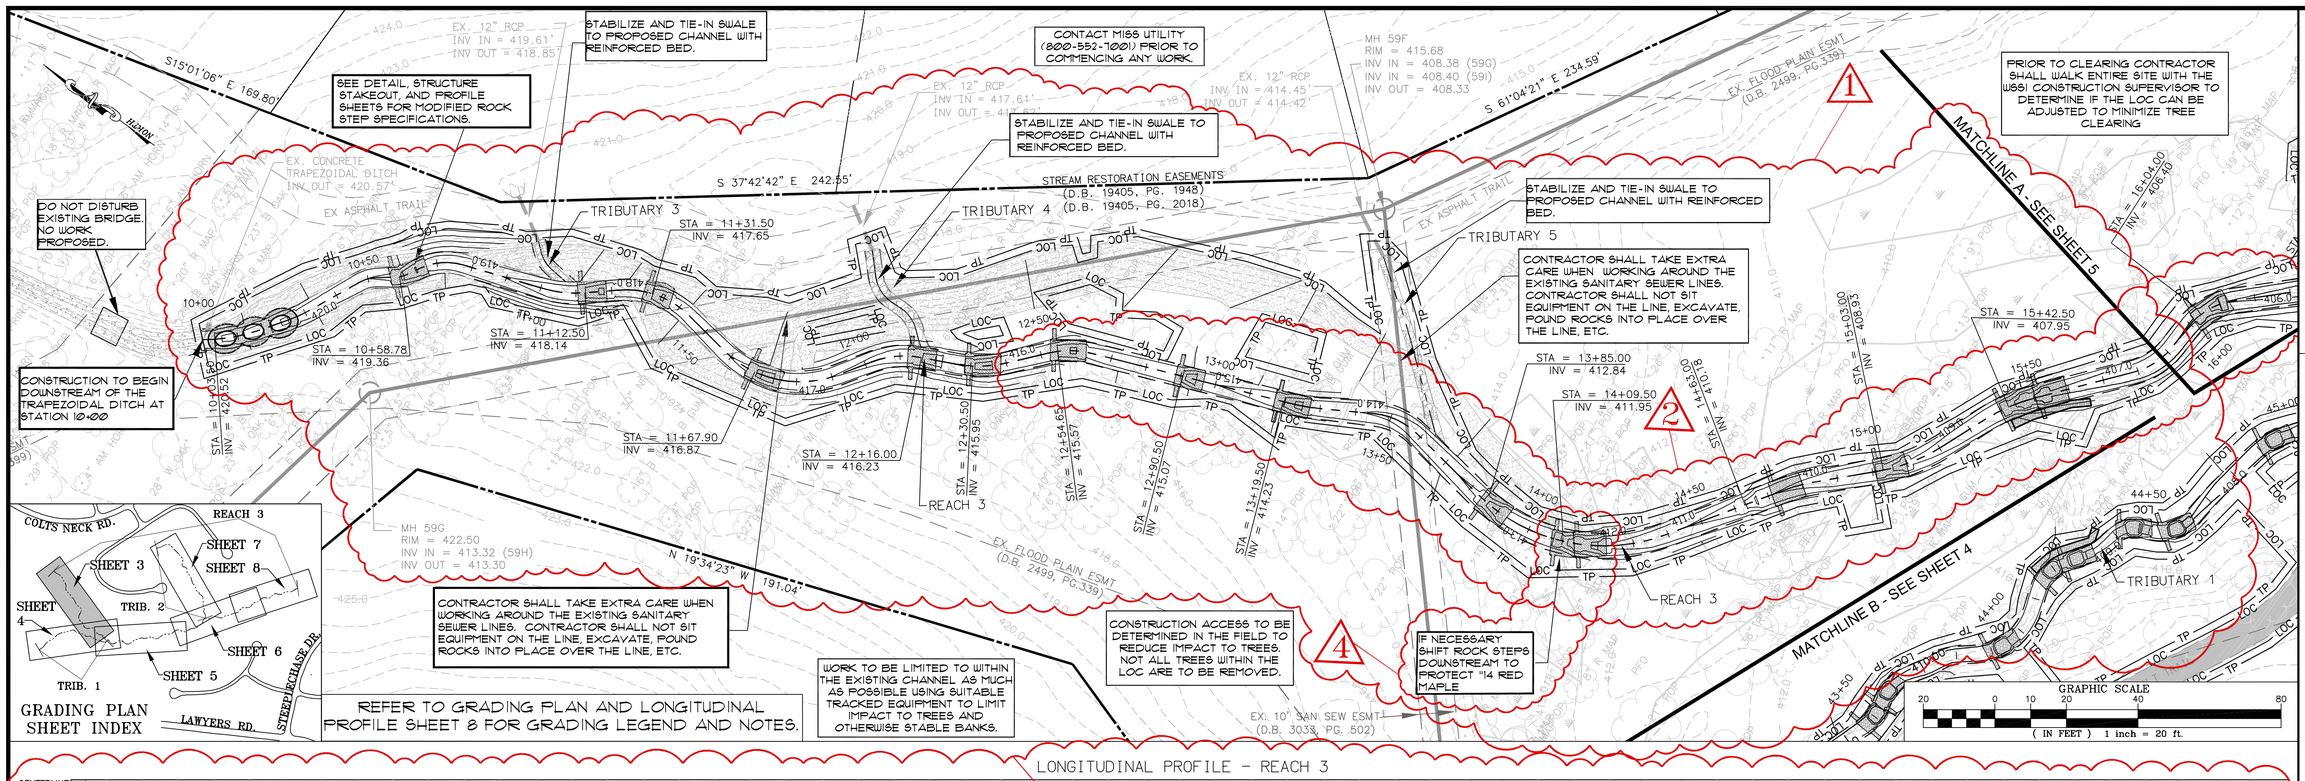

GRADING PLAN SHEET INDEX

LONGITUDINAL PROFILE - REACH 3

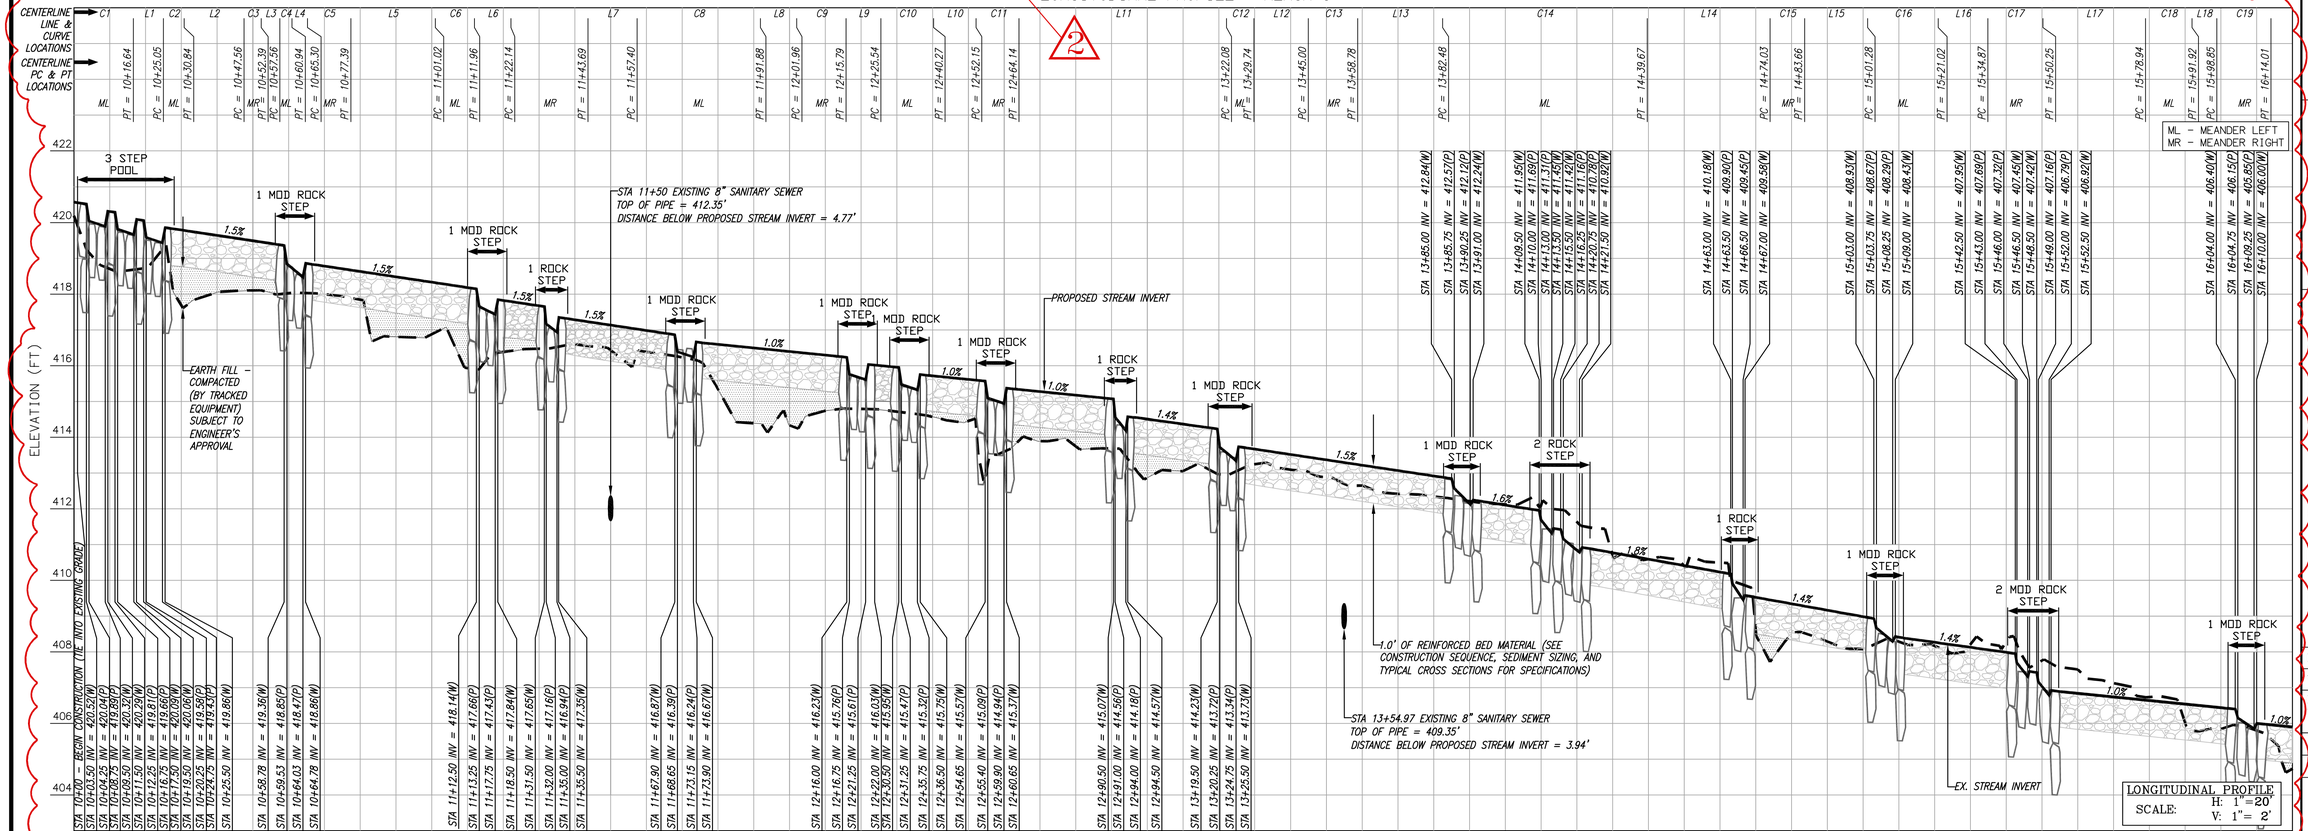

REFER TO GRADING PLAN AND LONGITUDINAL PROFILE SHEET 8 FOR FOR PROFILE LEGEND AND NOTES.

Wetland Studies and Solutions, Inc.
5300 Wellington Branch Drive, Suite 100 - Gainesville, VA 20155
Phone 703.679.5600 • Fax 703.679.5601
wetlandstudies.com

Northern Virginia Stream Restoration Bank
The Glade - Reach 3
Fairfax County, Virginia

Grading Plan and Longitudinal Profile

Copyright © 2009 Wetland Studies and Solutions, Inc.

COMMONWEALTH OF VIRGINIA
FRANK R. GRAZIANO
Lic. No. 038098
PROFESSIONAL ENGINEER

REVISIONS

No.	Date	Description	Rev. By	Apv. By
1	12/08	REVISED LOC/TEMP. ACCESS PATH		
2	12/08	ALIGNMENT, PROFILE, & STRUCTURES		
4	12/08	ADDITIONAL GRADING NOTES		

DATE: OCTOBER 2008
SCALE: 1" = 20'

Horizontal Datum: VCS NAD 83
Vertical Datum: NGVD 29
Boundary and Topo Source: WSSI and Fairfax Digital Data

Design	Drawn	Approved
SLT	SLT	FRG

Sheet #
3 of 82

Computer File Name:
I:\2006\06-093\Cad\civil\NOR\11x17sheet GRADING PLAN & PROFILE 11.dwg