


## LONGITUDINAL PROFILE – REACH 4B (STA 16+00 to STA 22+00)

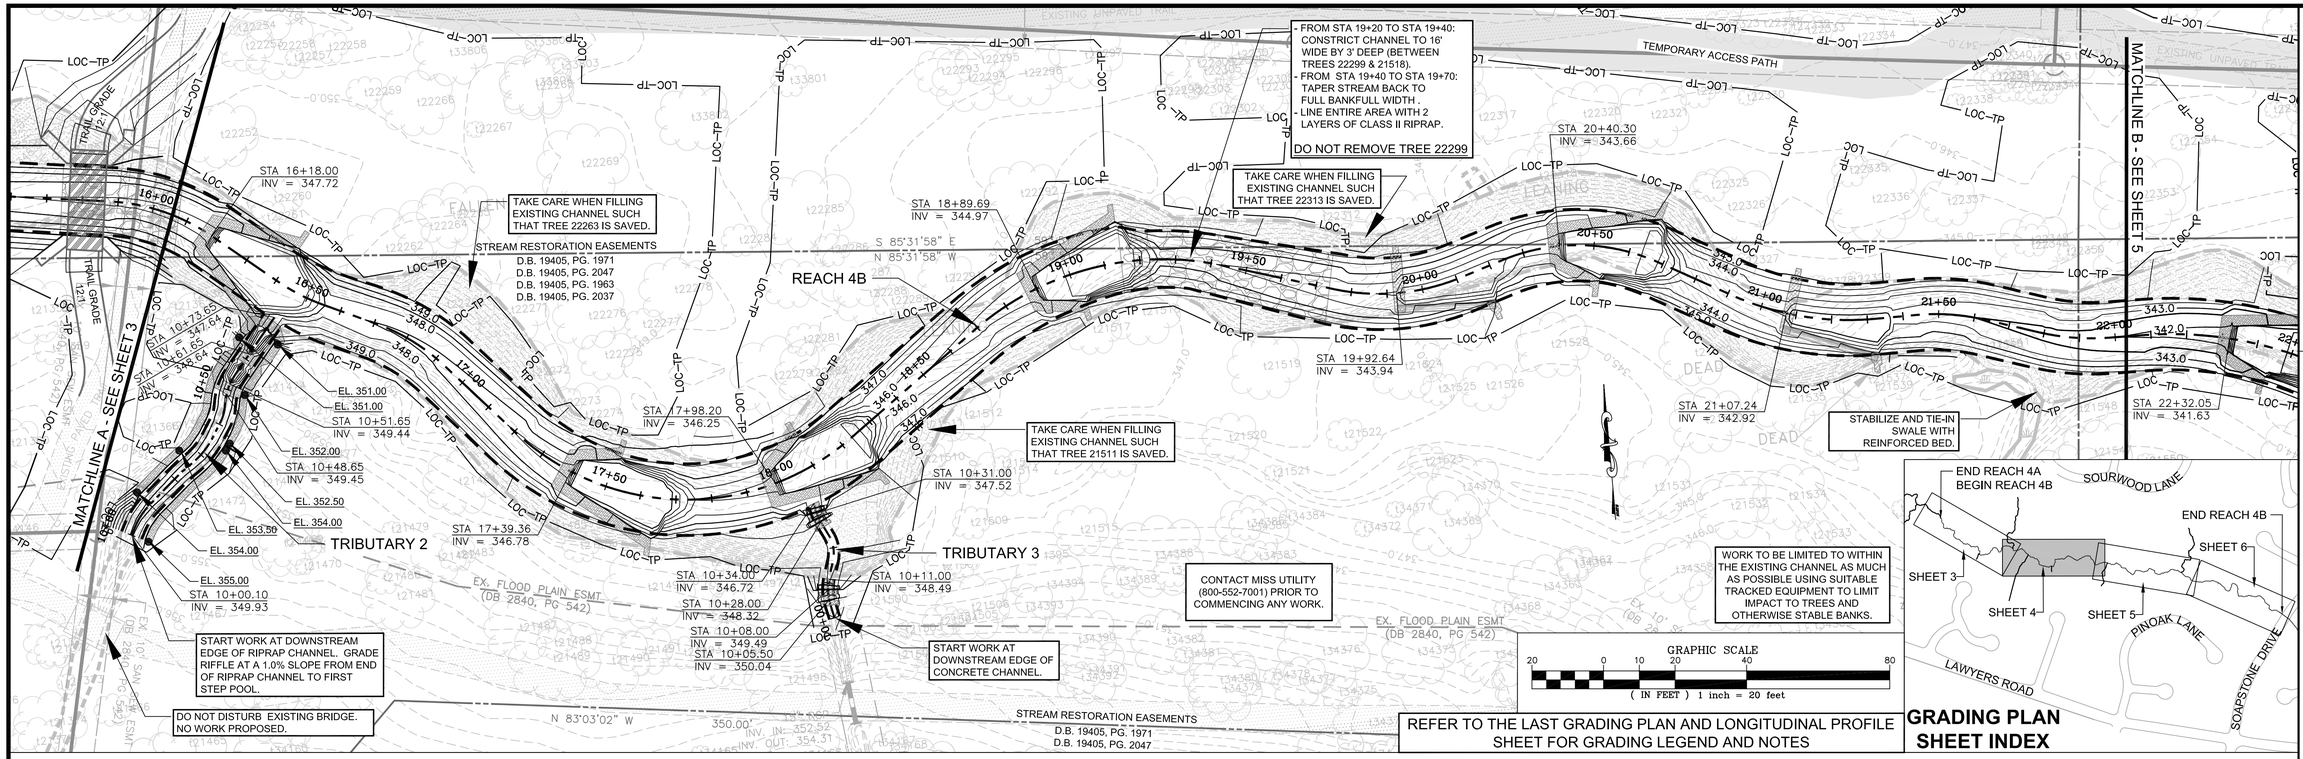


REFER TO THE LAST GRADING PLAN AND LONGITUDINAL PROFILE SHEET FOR LONGITUDINAL PROFILE LEGEND AND NOTES

LONGITUDINAL PROFILE
SCALE: H: 1"=20'
V: 1"= 2'

Wetland Studies and Solutions, Inc.
5300 Wellington Branch Drive, Suite 100 • Gainesville, VA 20155
Phone: 703 679 5600 • Fax 703 679 5601
wetlandstudies.com

Northern Virginia Stream Restoration Bank
The Glade - Reach 4B
Fairfax County, Virginia

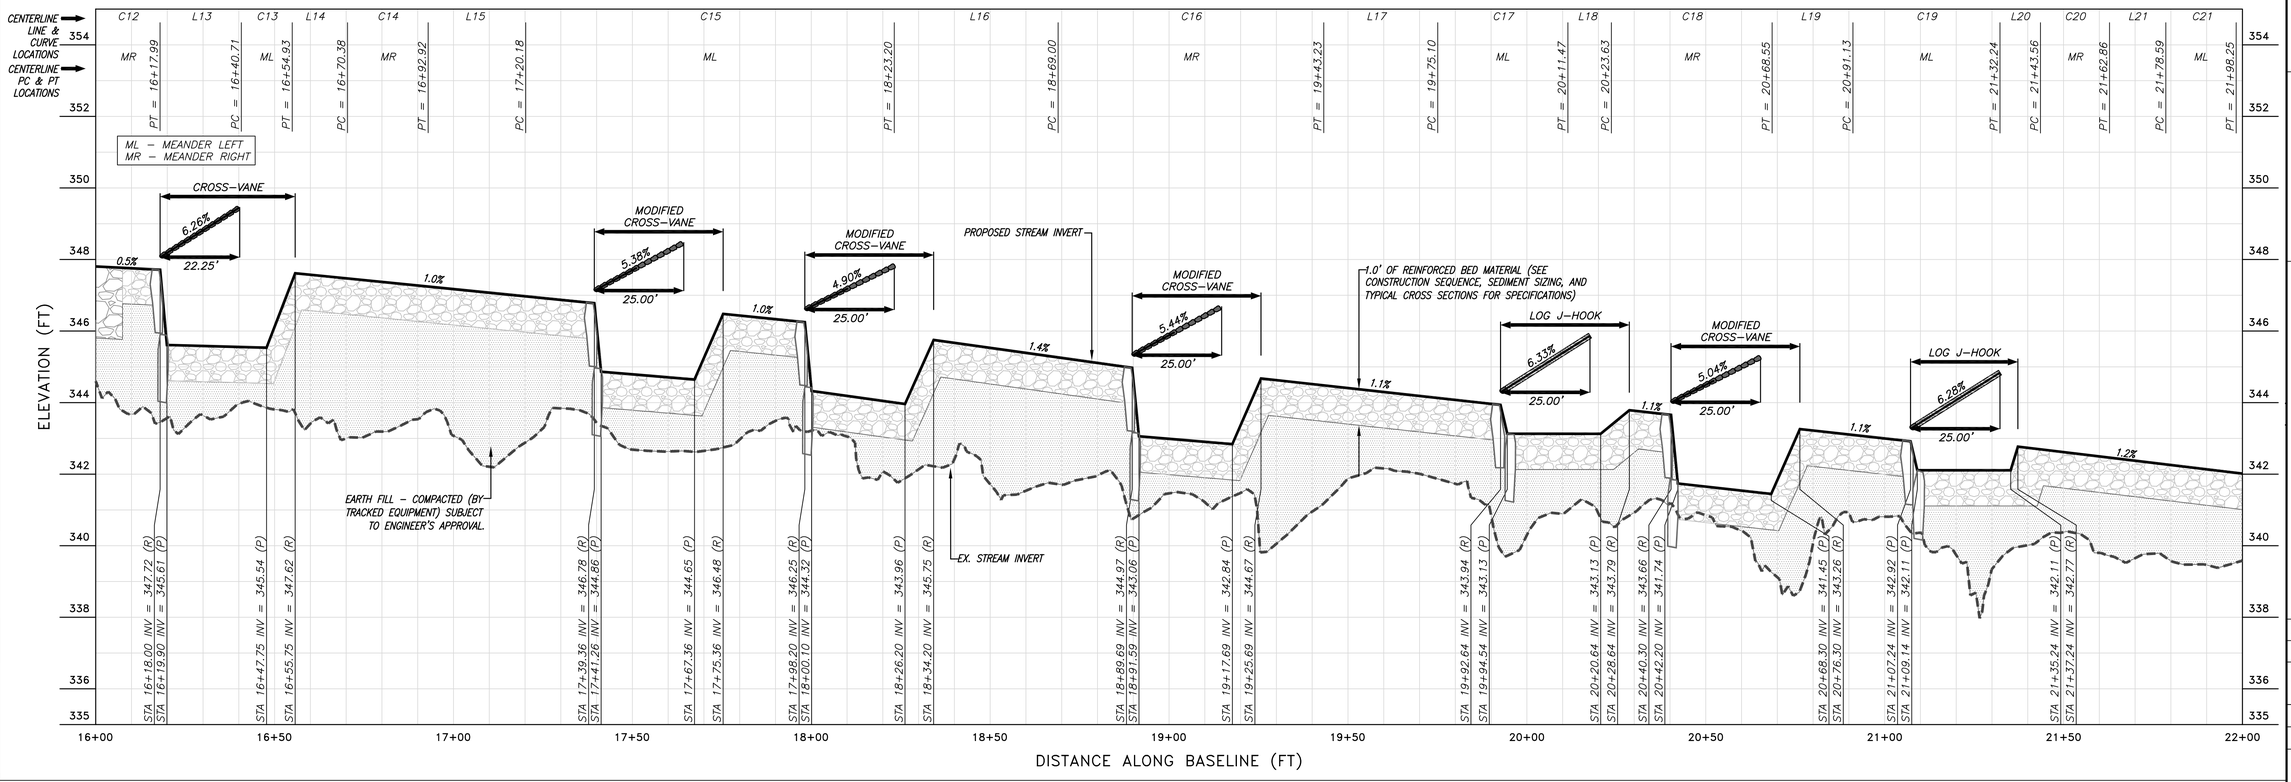Grading Plan and Longitudinal Profile (cont'd)

Copyright © 2009 Wetland Studies and Solutions, Inc.

COMMONWEALTH OF VIRGINIA
FRANK R. GRAZIANO
Lic. No. 032099
PROFESSIONAL ENGINEER

| REVISIONS | | | | |
|---|---|---|---|---|
| No. | Date | Description | Rev. By | App. By |

SCALE: 1" = 20'
DATE: MAY 2009

Horizontal Datum: VCS NAD 83
Vertical Datum: NGVD 29
Boundary and Topo Source: WSSI and Fairfax Digital Data

| Design | Draft | Approved |
|---|---|---|
| SRP | SRP | FRG |

Sheet # 4 of 80

Computer File Name:
L:\2000\c2001b\EC\EXHS\PLANGR-10-Plates\GRADING PLAN & PROFILE 02-26-09.dwg