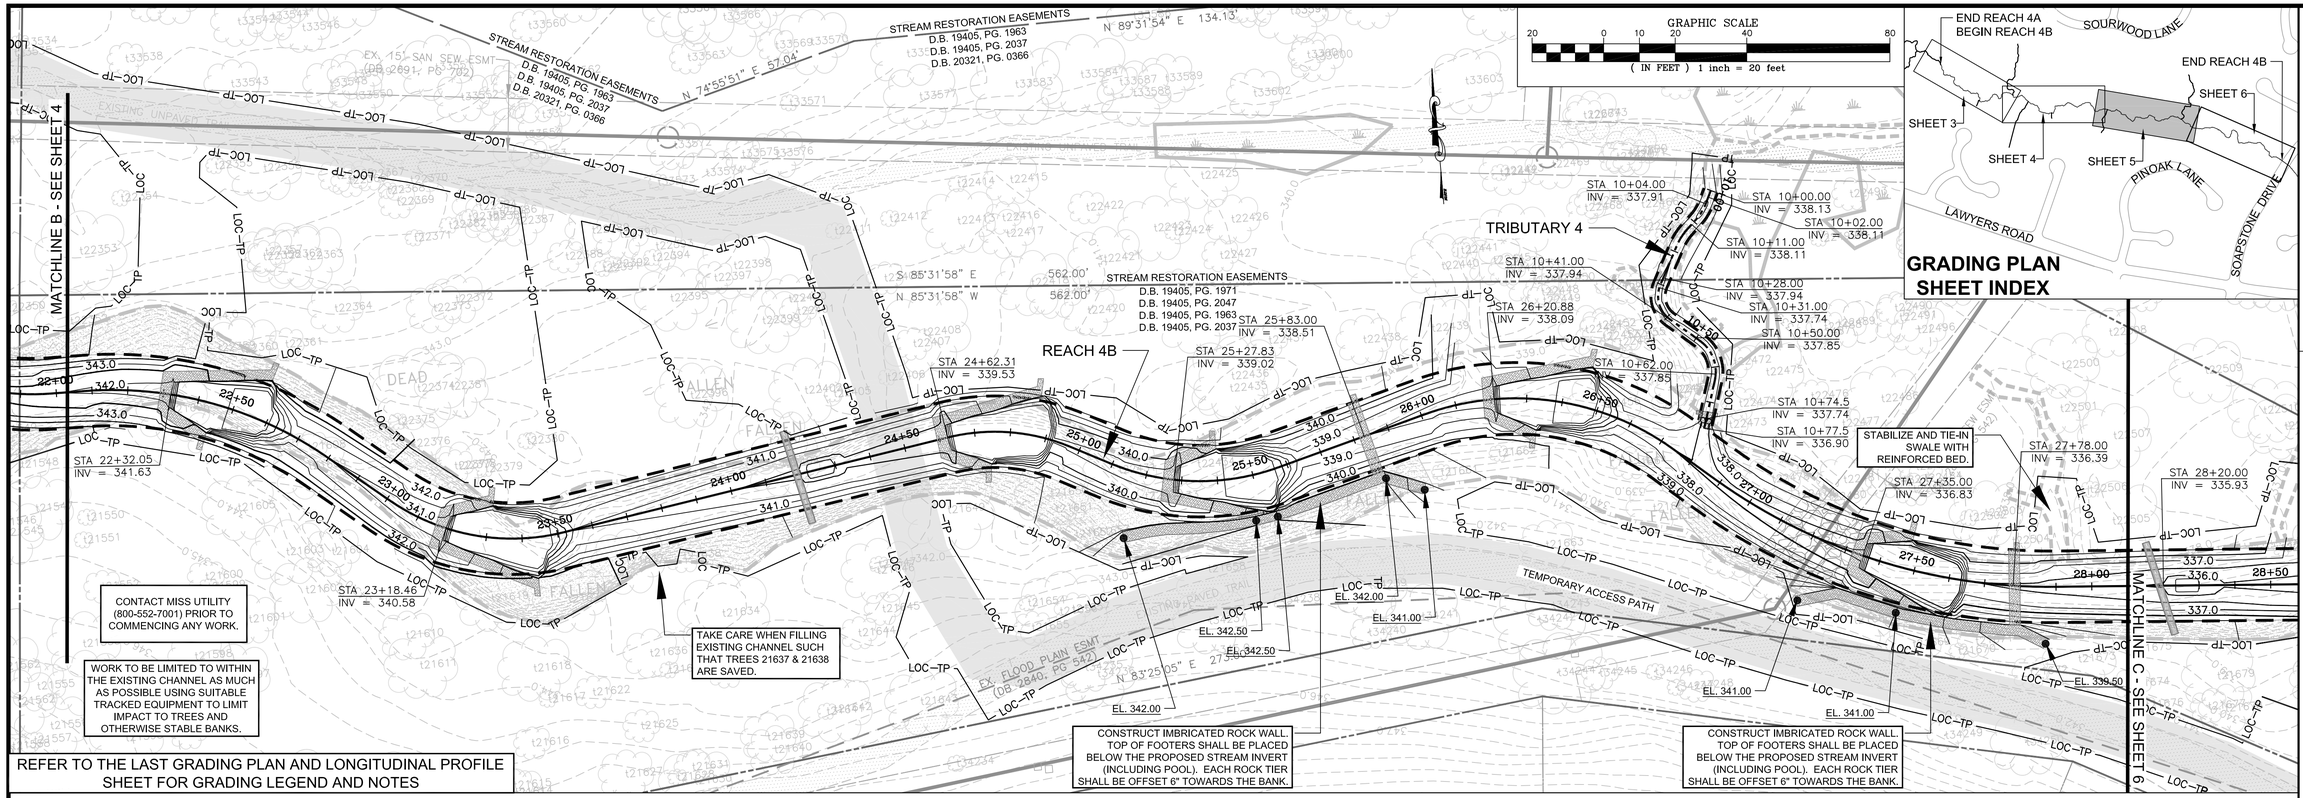

LONGITUDINAL PROFILE – REACH 4B (STA 22+20 to STA 28+00)

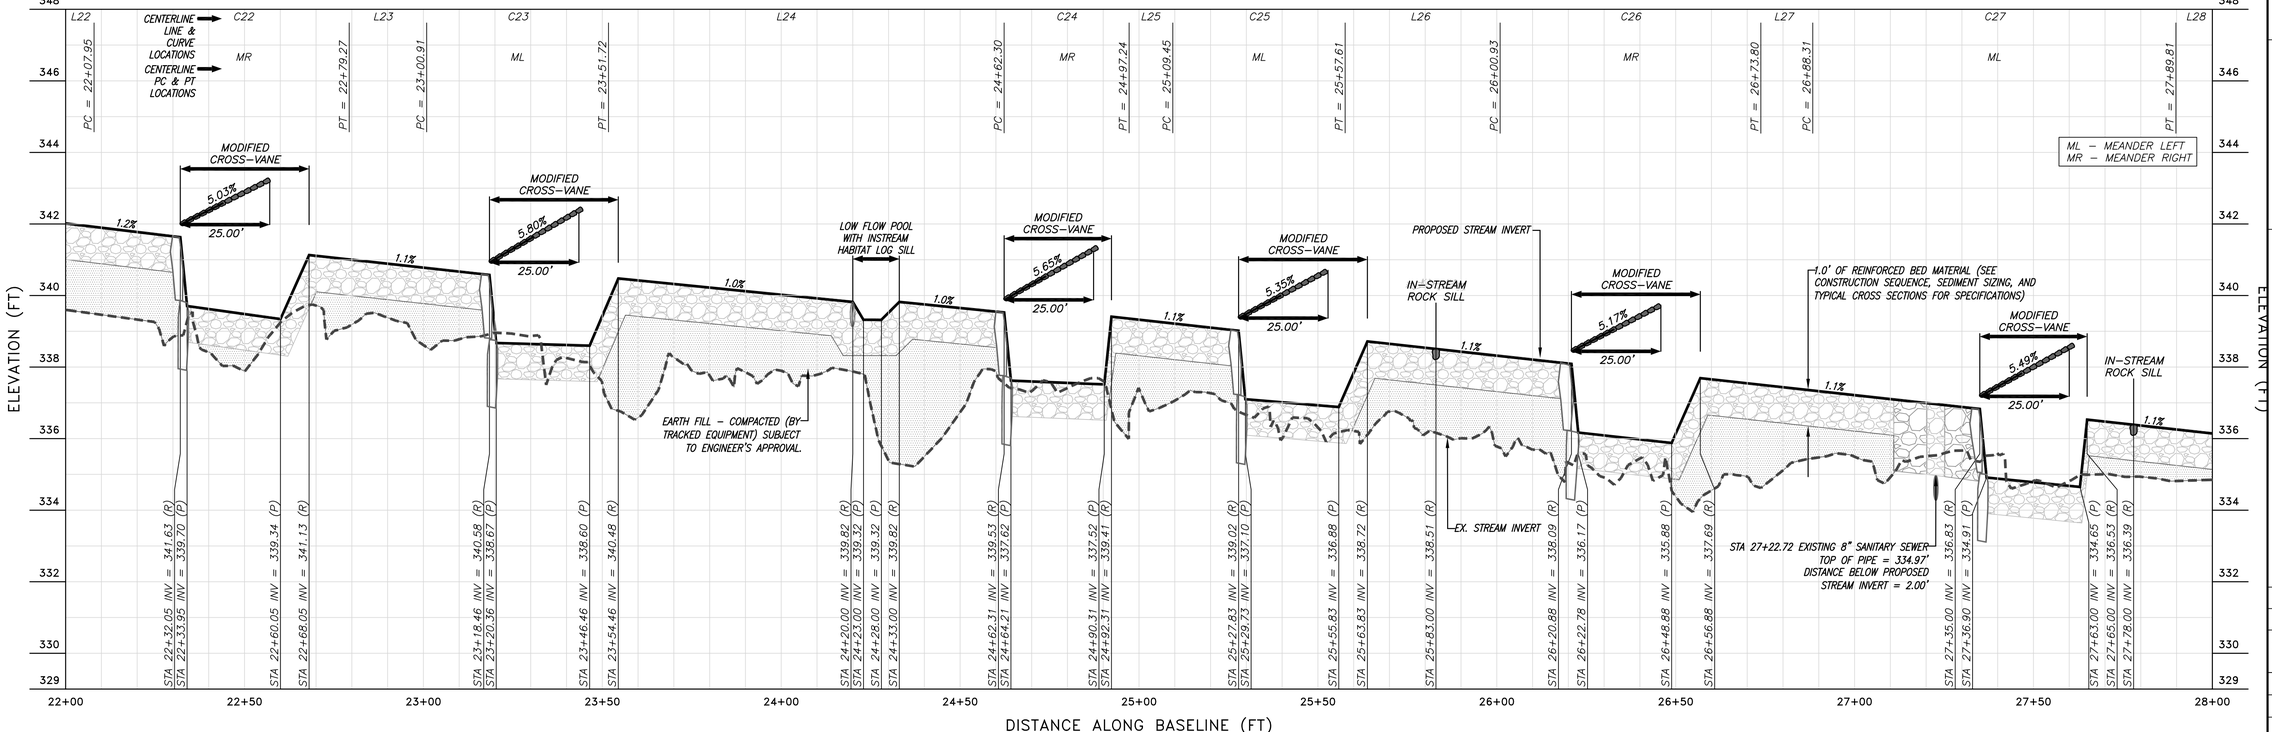

REFER TO THE LAST GRADING PLAN AND LONGITUDINAL PROFILE SHEET FOR LONGITUDINAL PROFILE LEGEND AND NOTES

LONGITUDINAL PROFILE
SCALE: H: 1"=20'
V: 1"= 2'

Wetland Studies and Solutions, Inc.
5300 Wellington Branch Drive, Suite 100 • Gainesville, VA 20155
Phone: 703.679.5600 • Fax: 703.679.5601
wetlandstudies.com

Northern Virginia Stream Restoration Bank
The Glade - Reach 4B
Fairfax County, Virginia

Grading Plan and Longitudinal Profile (cont'd)

Copyright © 2009 Wetland Studies and Solutions, Inc.

COMMONWEALTH OF VIRGINIA
FRANK R. GRAZIANO
Lic. No. 032099
PROFESSIONAL ENGINEER

REVISIONS

No.	Date	Description	Rev. By	App. By

SCALE: 1" = 20'
DATE: MAY 2009

Horizontal Datum: VCS NAD 83
Vertical Datum: NGVD 29
Boundary and Topo Source: WSSI and Fairfax Digital Data

Design	Draft	Approved
SRP	SRP	FRG

Sheet # 5 of 80

Computer File Name:
L:\2000s\2003\4 ECAD\04-ENGR\10-Planset GRADING PLAN & PROFILE 03.dwg