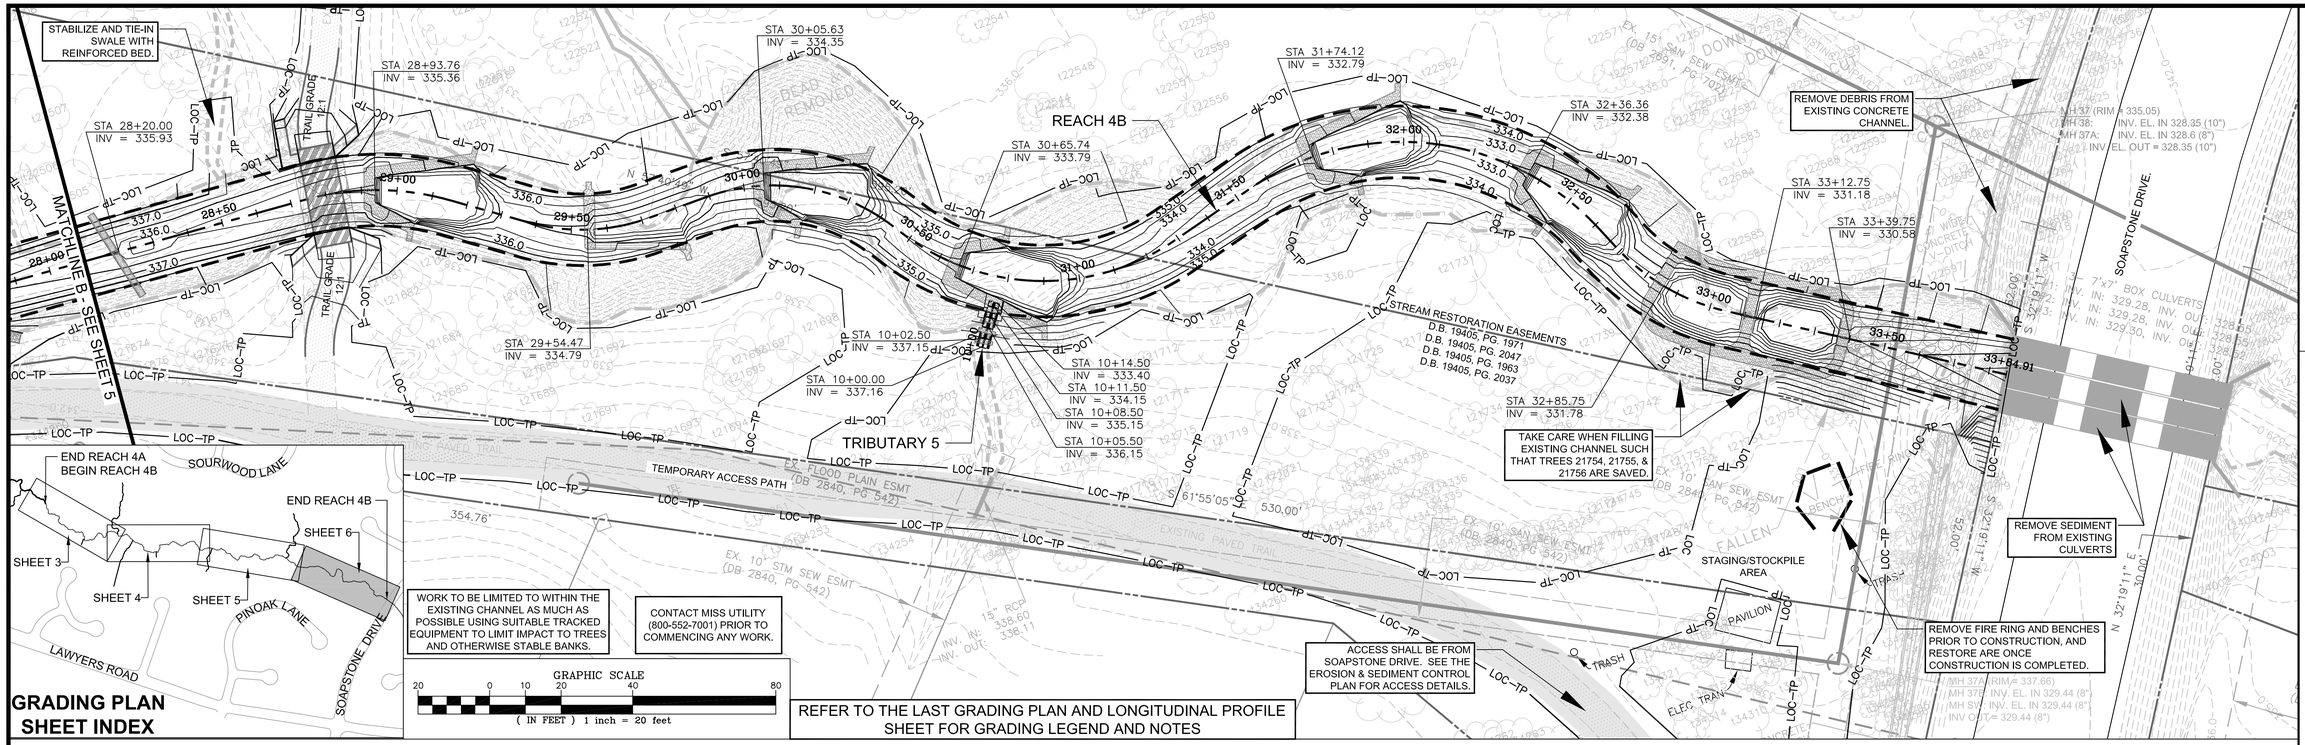

LONGITUDINAL PROFILE – REACH 4B (STA 28+00 to STA 33+85)

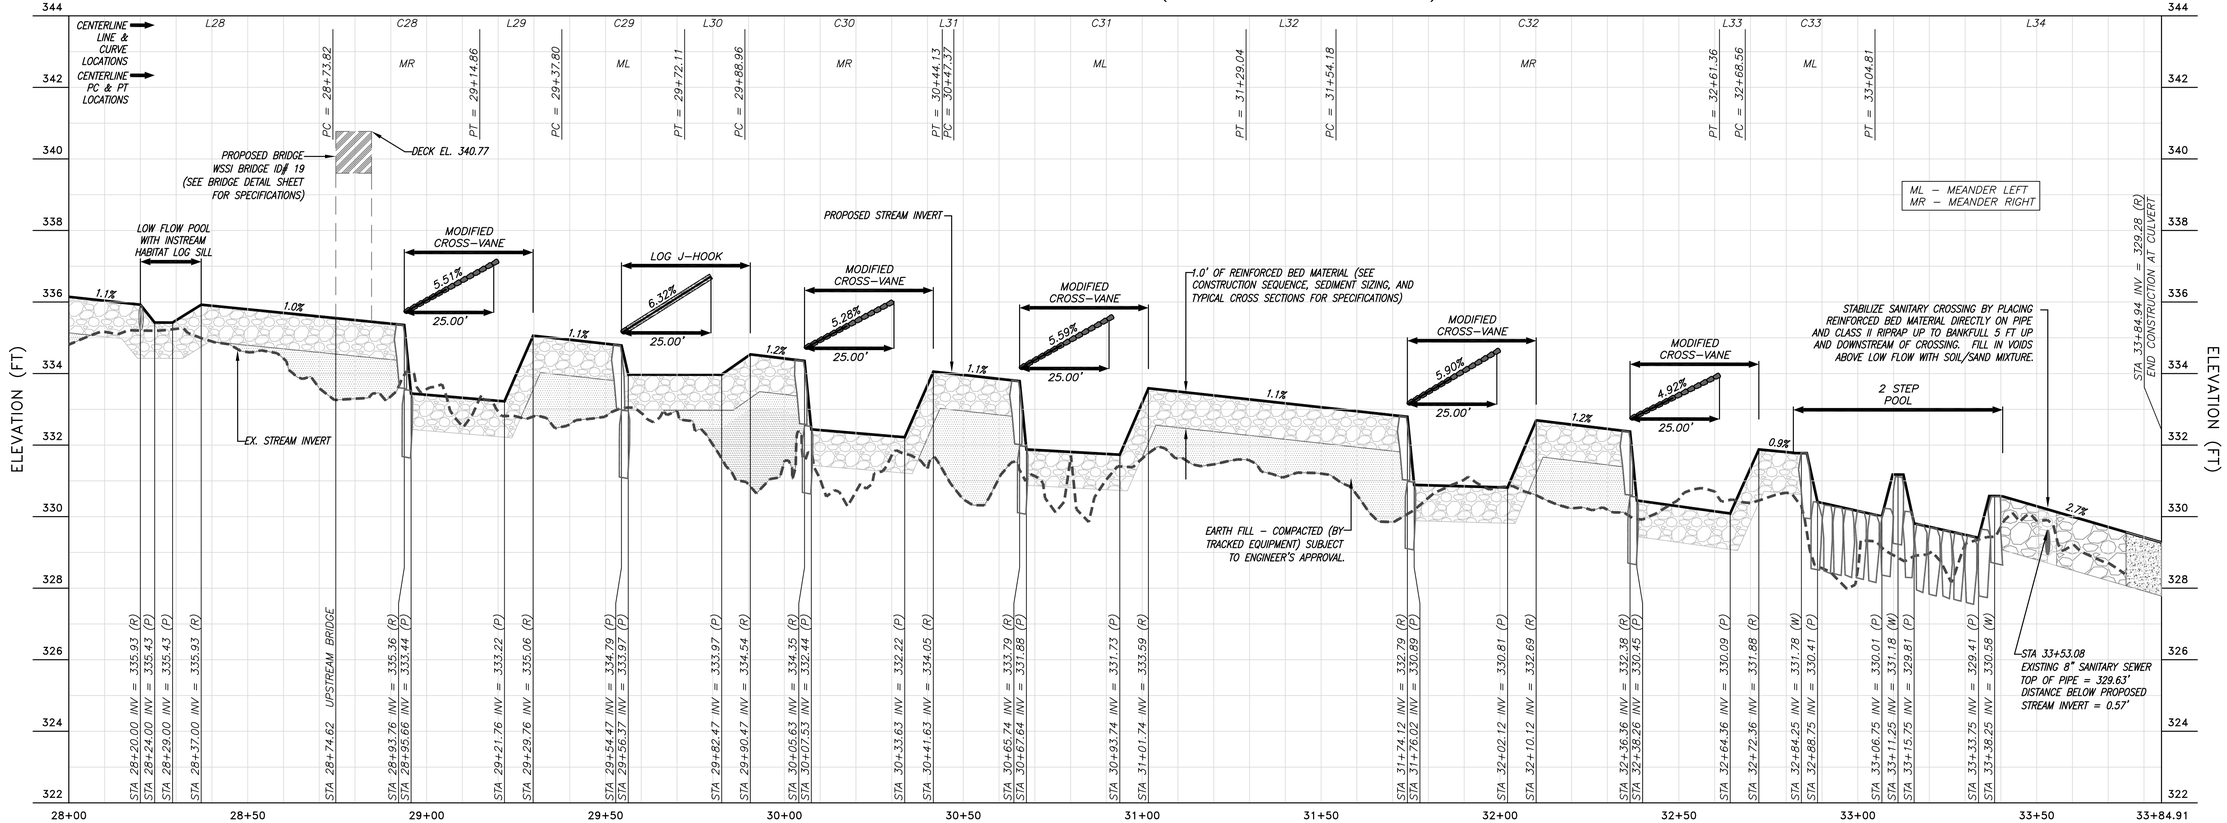

REFER TO THE LAST GRADING PLAN AND LONGITUDINAL PROFILE SHEET FOR LONGITUDINAL PROFILE LEGEND AND NOTES

LONGITUDINAL PROFILE SCALE: H: 1"=20' V: 1"= 2'

Wetland Studies and Solutions, Inc.
5300 Wellington Branch Drive, Suite 100 • Gainesville, VA 20155
Phone: 703.679.5600 • Fax 703.679.5601
wetlandstudies.com

Northern Virginia Stream Restoration Bank
The Glade - Reach 4B
Fairfax County, Virginia

Grading Plan and Longitudinal Profile (cont'd)

Copyright © 2009 Wetland Studies and Solutions, Inc.

COMMONWEALTH OF VIRGINIA ENGINEER PROFESSIONAL ENGINEER FRANK R. GRAZIANO Lic. No. 032099

REVISIONS

No.	Date	Description	Rev. By	App. By

SCALE: 1" = 20'

DATE: MAY 2009

Horizontal Datum: VCS NAD 83

Vertical Datum: NGVD 29

Boundary and Topo Source: WSSI and Fairfax Digital Data

Design	Draft	Approved
SRP	SRP	FRG

Sheet # 6 of 80

Computer File Name: L:\2000s\2003\4 ECAD\04-ENGR\10-Planset GRADING PLAN & PROFILE 04.dwg