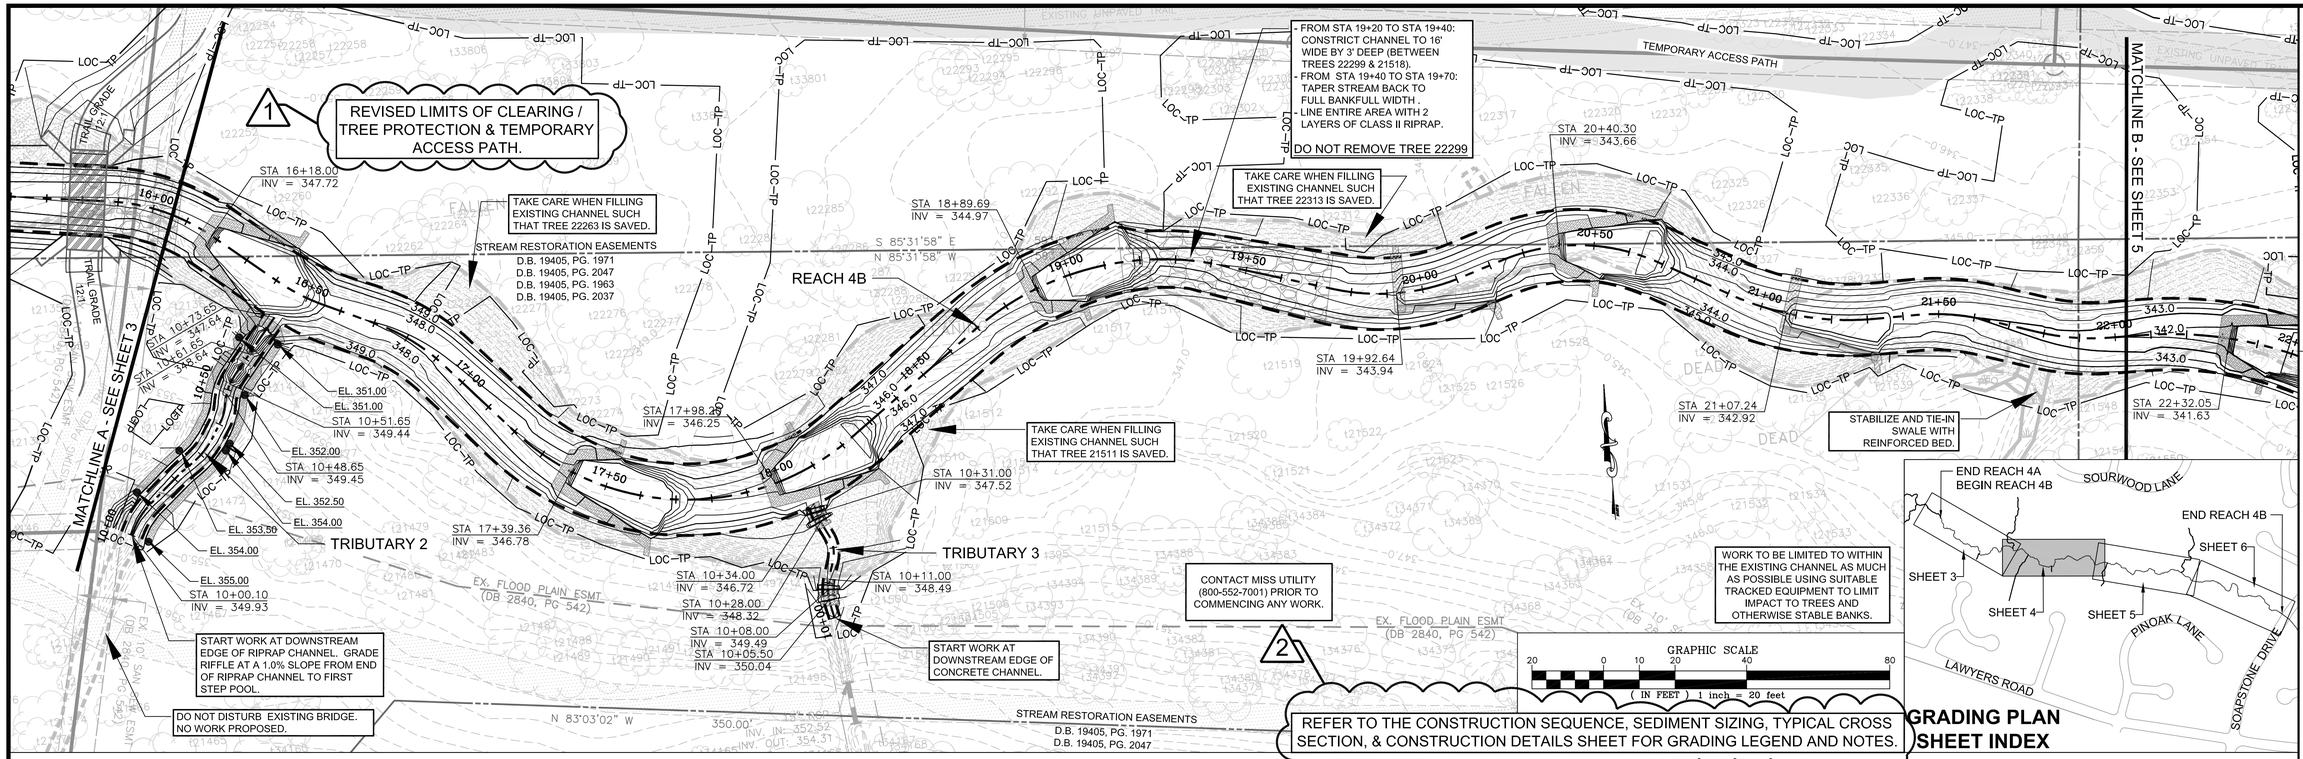

LONGITUDINAL PROFILE – REACH 4B (STA 16+00 to STA 22+00)

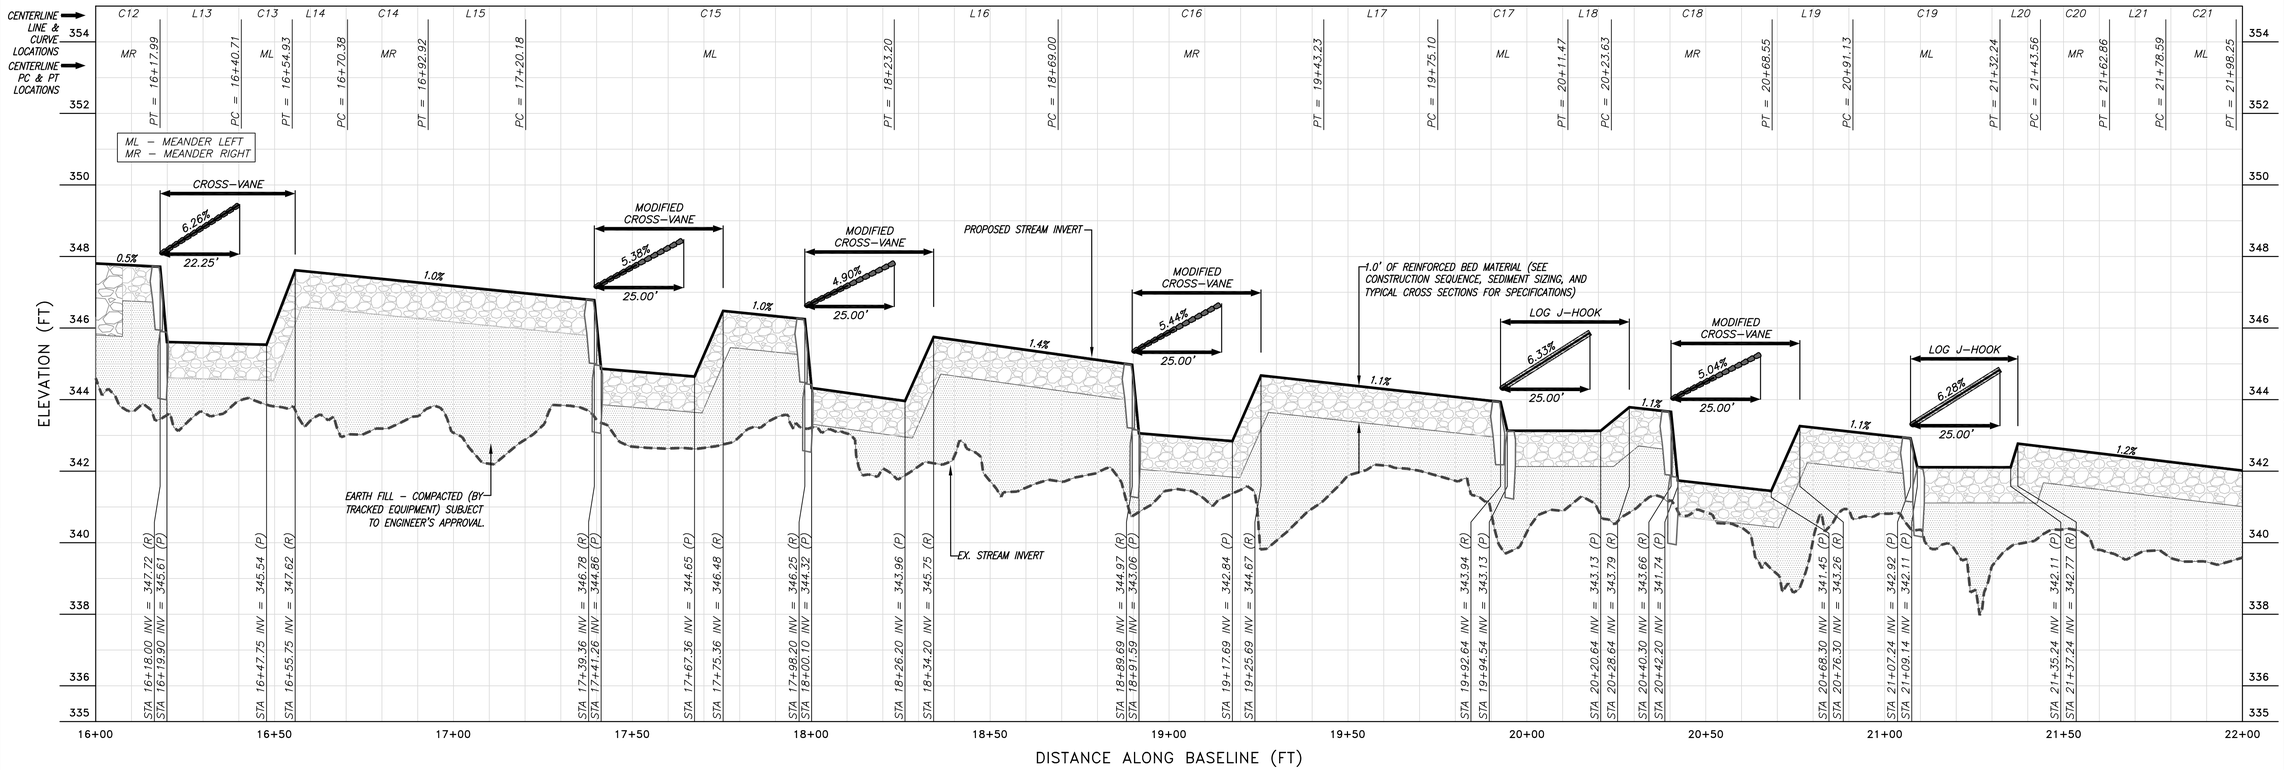

REFER TO THE CONSTRUCTION SEQUENCE, SEDIMENT SIZING, TYPICAL CROSS SECTION, & CONSTRUCTION DETAILS SHEET FOR LONGITUDINAL PROFILE LEGEND AND NOTES. 2

LONGITUDINAL PROFILE
SCALE: H: 1"=20'
V: 1"= 2'

Wetland Studies and Solutions, Inc.
5300 Wellington Branch Drive, Suite 100 • Gainesville, VA 20155
Phone 703 679 5600 • Fax 703 679 5601
wetlandstudies.com

Northern Virginia Stream Restoration Bank
The Glade - Reach 4B
Fairfax County, Virginia

Grading Plan and Longitudinal Profile (cont'd)

Copyright © 2009 Wetland Studies and Solutions, Inc.

COMMONWEALTH OF VIRGINIA
FRANK R. GRAZIANO
Lic. No. 032099
EXPIRES PROFESSIONAL

REVISIONS				
No.	Date	Description	Rev. By	App. By
1	5/26/09	Revised LOC / TP & temporary access path	SLT	FRG
2	5/26/09	Grading and longitudinal profile legend notes	SLT	FRG

SCALE: 1" = 20'
DATE: MAY 2009

Horizontal Datum: VCS NAD 83
Vertical Datum: NGVD 29
Boundary and Topo Source: WSSI and Fairfax Digital Data

Design	Draft	Approved
SRP	SRP	FRG

Sheet # 4 of 80

Computer File Name:
I:\2008\08038 HC\EDP\08-ENGR (9-Plans)\GRADING PLAN & PROFILE 02.dwg