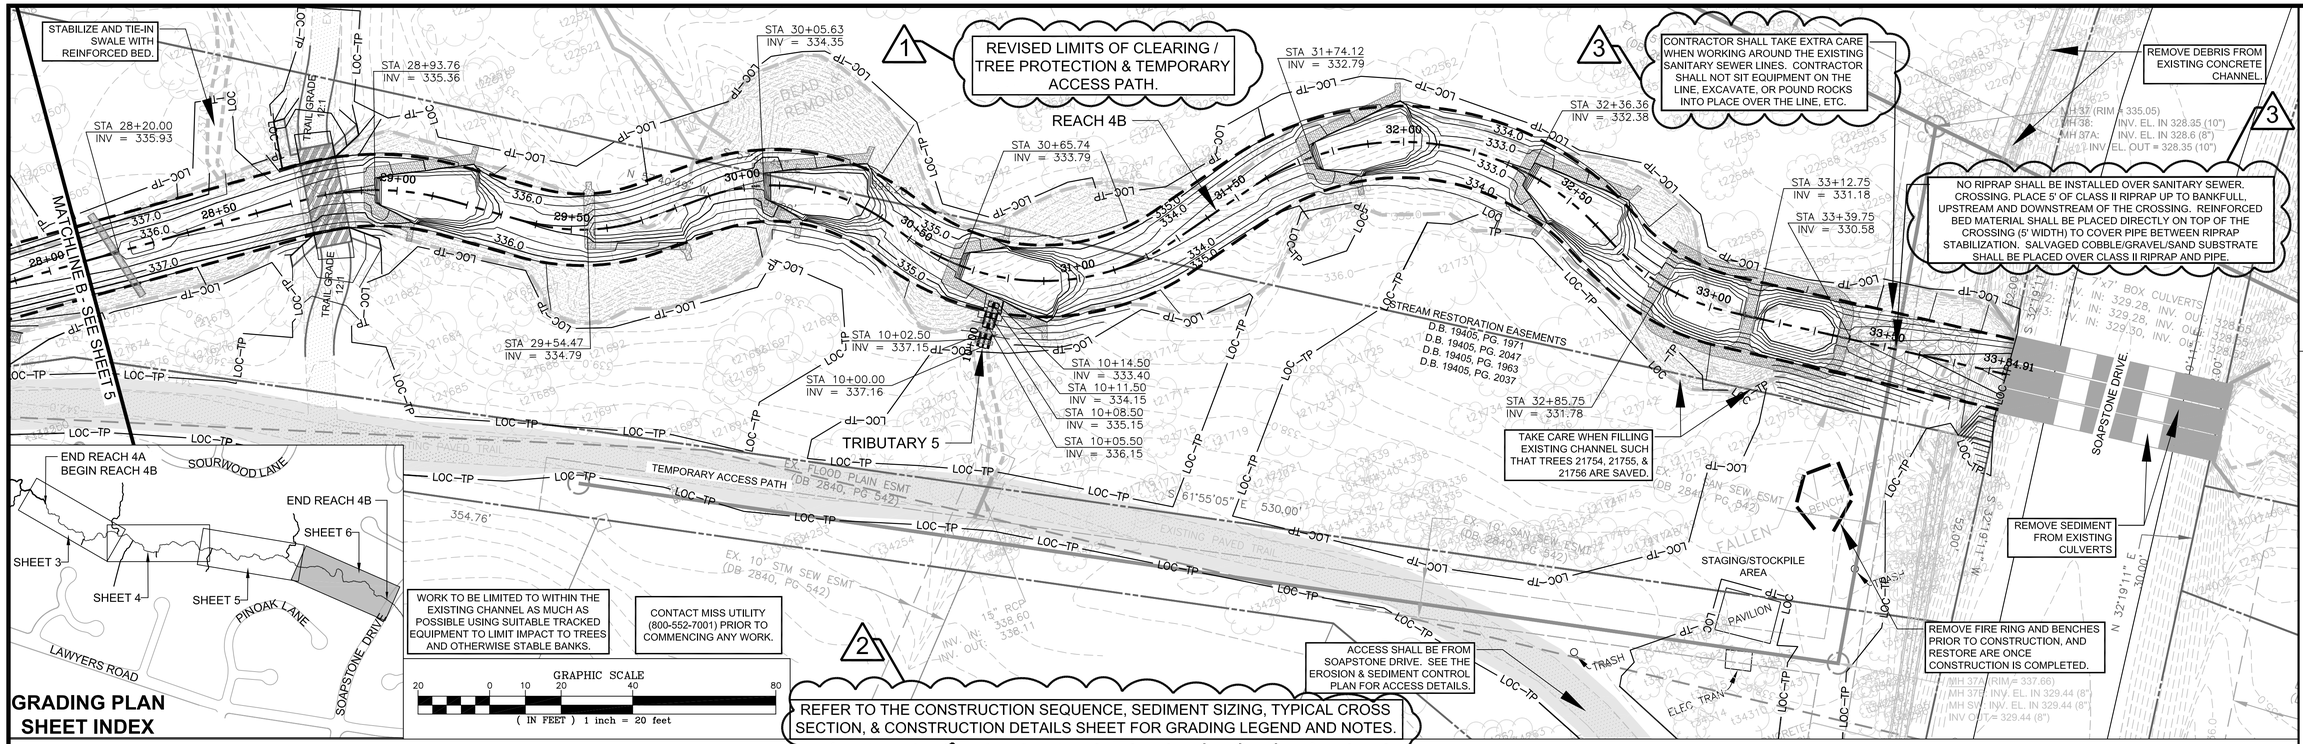

LONGITUDINAL PROFILE – REACH 4B (STA 28+00 to STA 33+85)

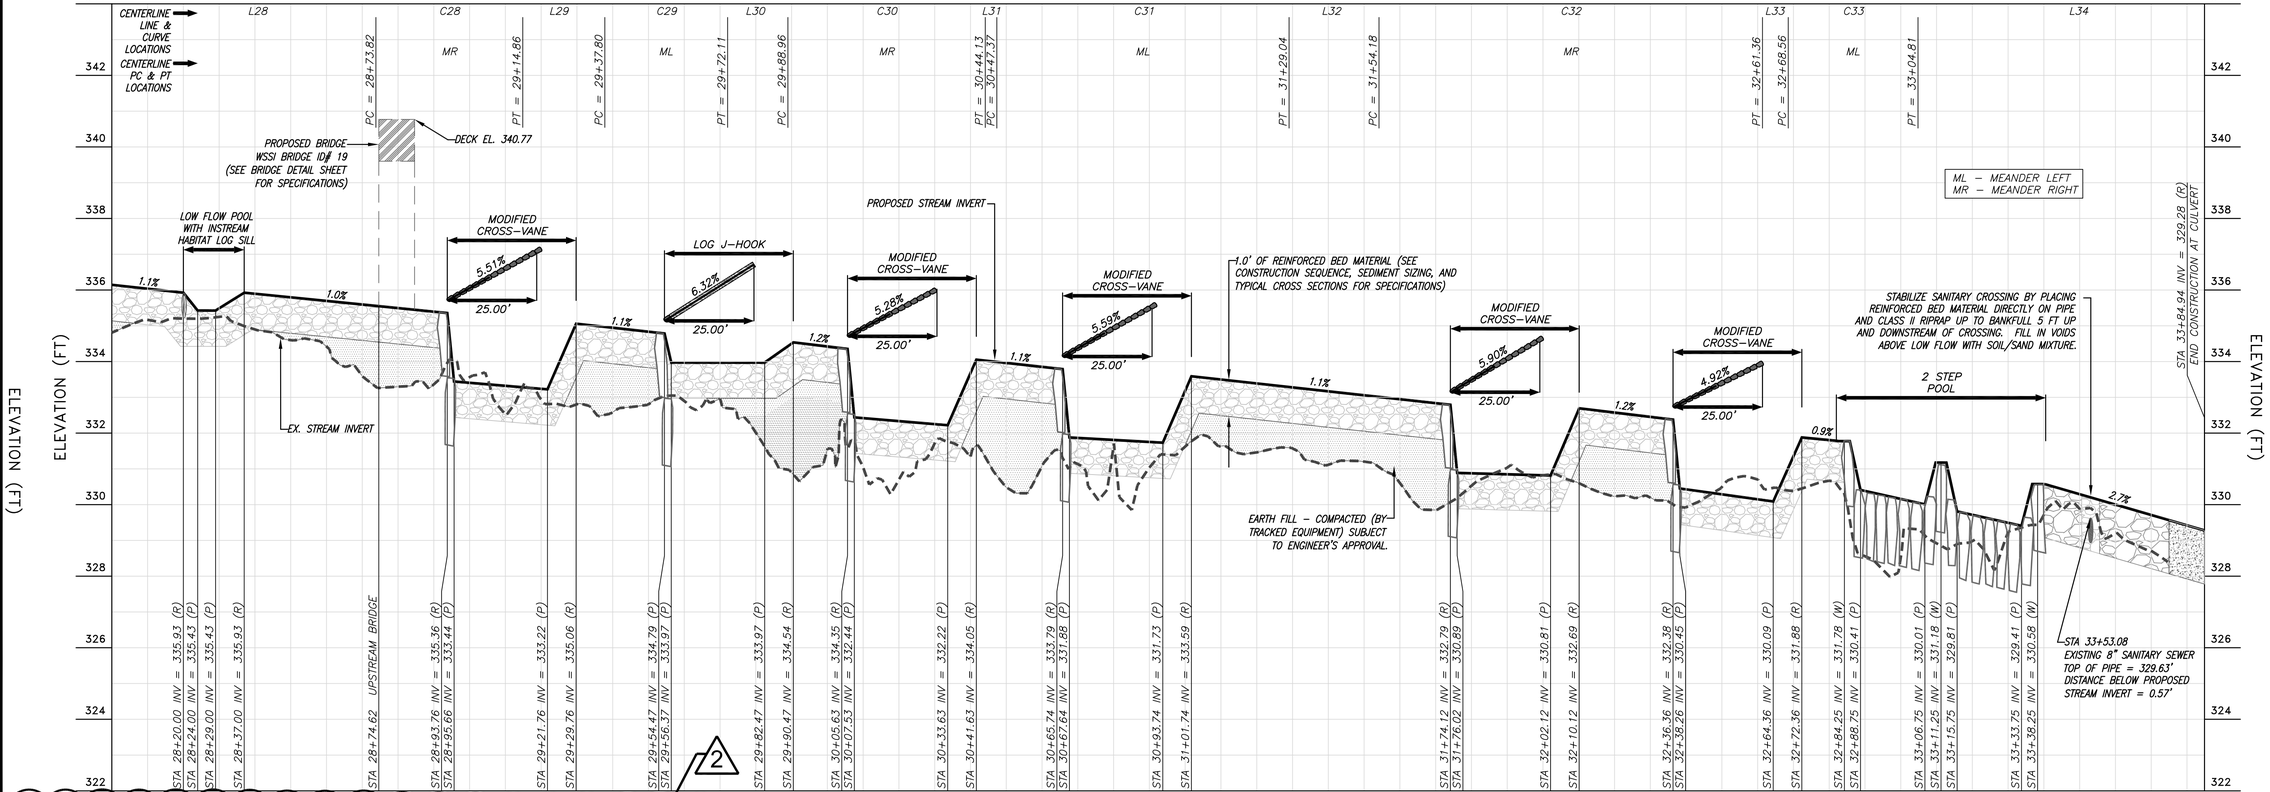

REFER TO THE CONSTRUCTION SEQUENCE, SEDIMENT SIZING, TYPICAL CROSS SECTION, & CONSTRUCTION DETAILS SHEET FOR LONGITUDINAL PROFILE LEGEND AND NOTES.

LONGITUDINAL PROFILE SCALE: H: 1"=20' V: 1"= 2'

Wetland Studies and Solutions, Inc.
5300 Wellington Branch Drive, Suite 100 • Gainesville, VA 20155
Phone: 703 679 5600 • Fax 703 679 5601
wetlandstudies.com

Northern Virginia Stream Restoration Bank
The Glade - Reach 4B
Fairfax County, Virginia

Grading Plan and Longitudinal Profile (cont'd)

Copyright © 2009 Wetland Studies and Solutions, Inc.

COMMONWEALTH OF VIRGINIA
FRANK R. GRAZIANO
Lic. No. 032099
PROFESSIONAL ENGINEER

REVISIONS					
No.	Date	Description	Rev. By:	App. By	
1	5/26/09	Revised LOC / TP & temporary access path	SLT	FRG	
2	5/26/09	Grading and longitudinal profile legend notes	SLT	FRG	
3	5/26/09	Additional notes added	SLT	FRG	

SCALE: 1" = 20'

DATE: MAY 2009

Horizontal Datum: VCS NAD 83

Vertical Datum: NGVD 29

Boundary and Topo Source: WSSI and Fairfax Digital Data

Design	Draft	Approved
SRP	SRP	FRG

Sheet # 6 of 80

Computer File Name:
L:\2008\08-018 HC\ENG\08-ENGR 19 Planset GRADING PLAN & PROFILE 04.dwg