REFER TO SHEET 9 FOR
PROFILE AND GRADING LEGEND

GRAPHIC SCALE
20 0 10 20 40 80
(IN FEET) 1 inch = 20 feet

WORK TO BE LIMITED TO WITHIN THE EXISTING CHANNEL AS MUCH AS POSSIBLE USING SUITABLE TRACKED EQUIPMENT TO LIMIT IMPACT TO TREES AND OTHERWISE STABLE BANKS.

CONTACT MISS UTILITY (800-552-7001) PRIOR TO COMMENCING ANY WORK.

PRIOR TO CONSTRUCTION, LOC SHALL BE WALKED WITH WSSI STAFF TO CONFIRM TREE REMOVAL.

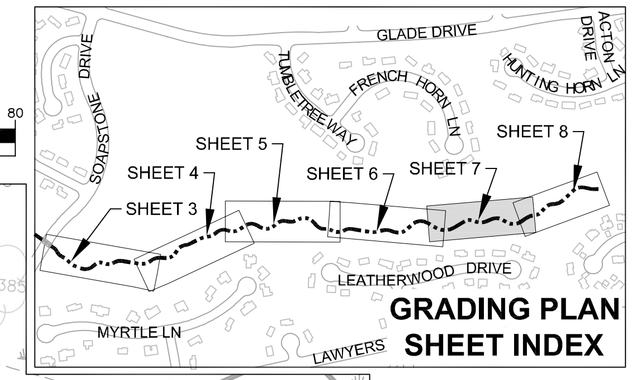

GRADING PLAN
SHEET INDEX

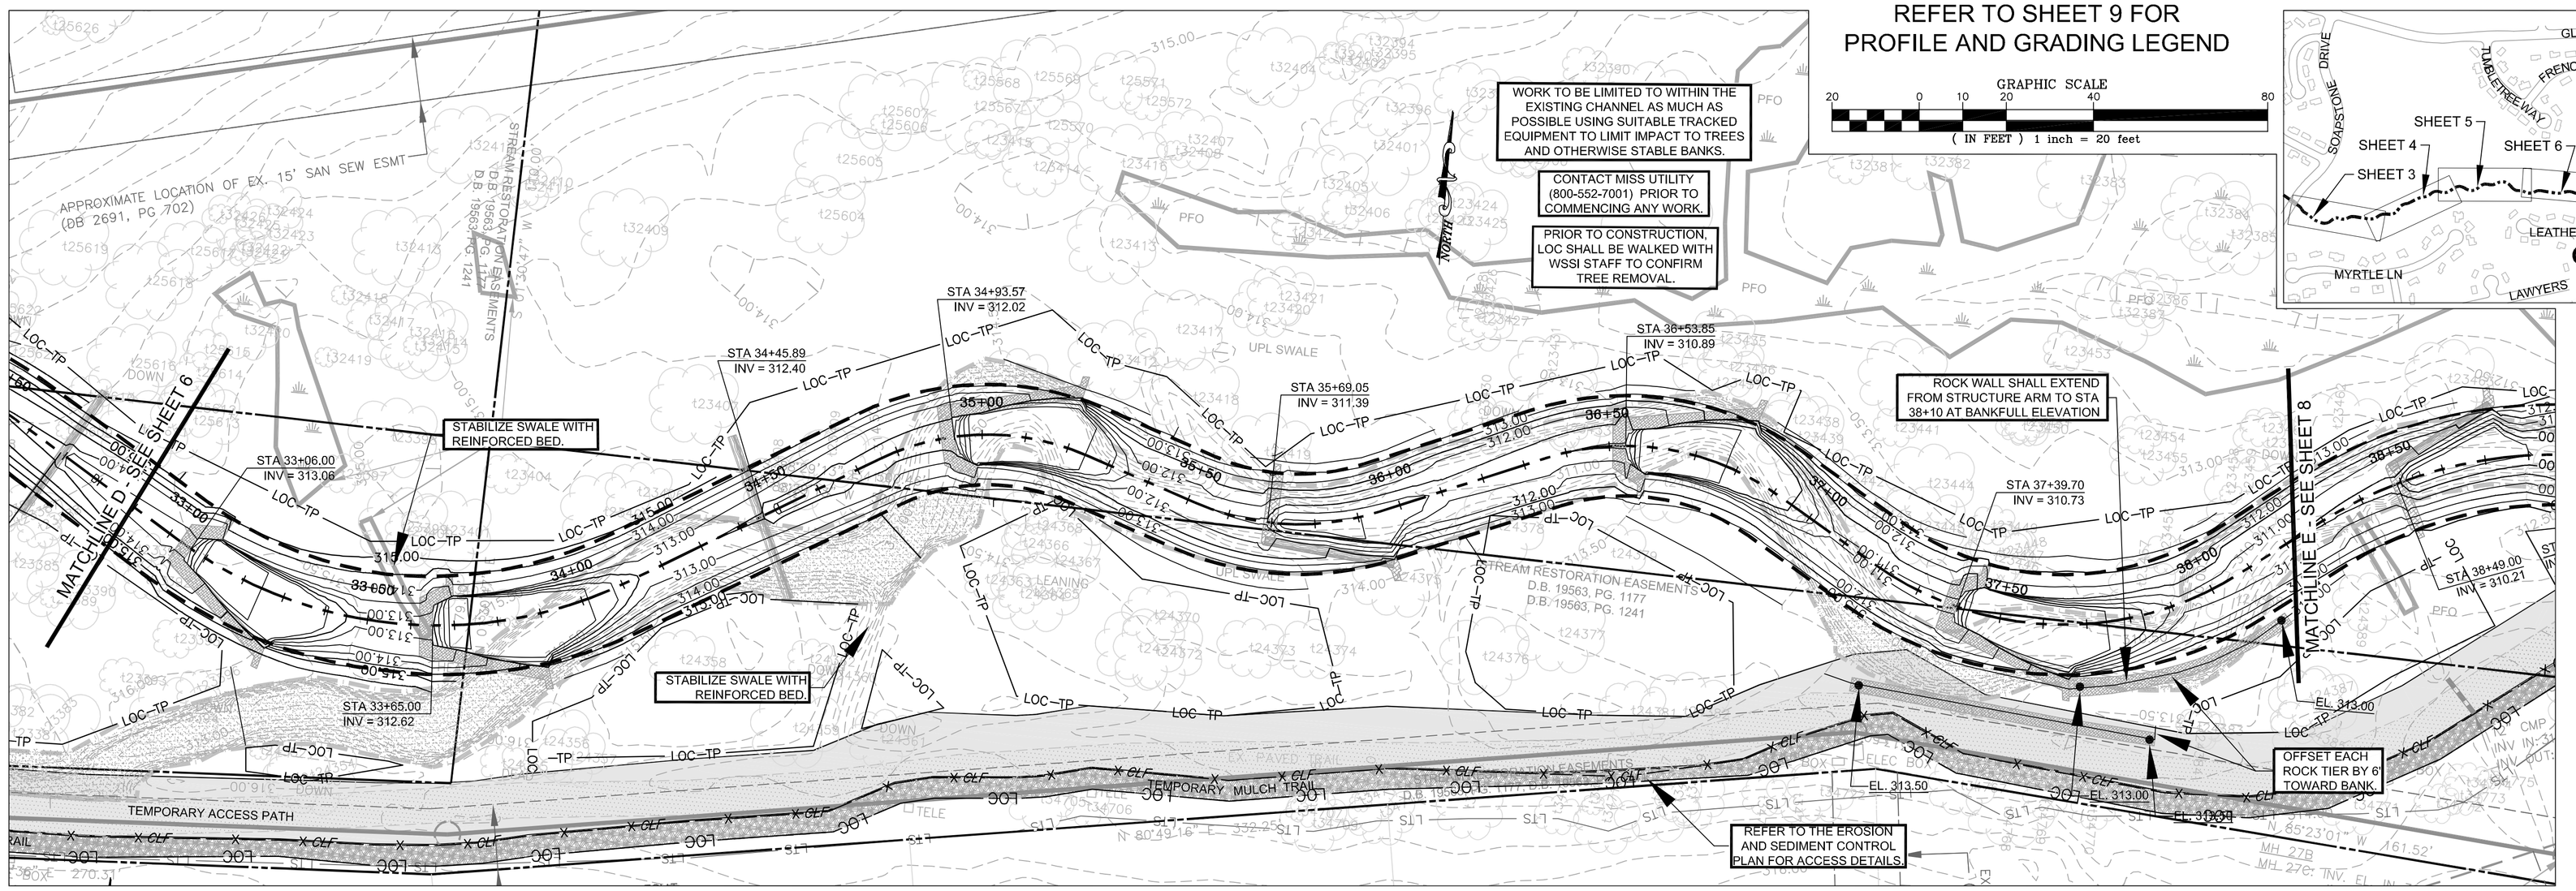

LONGITUDINAL PROFILE – REACH 5 (STA 32+50 TO 38+00)

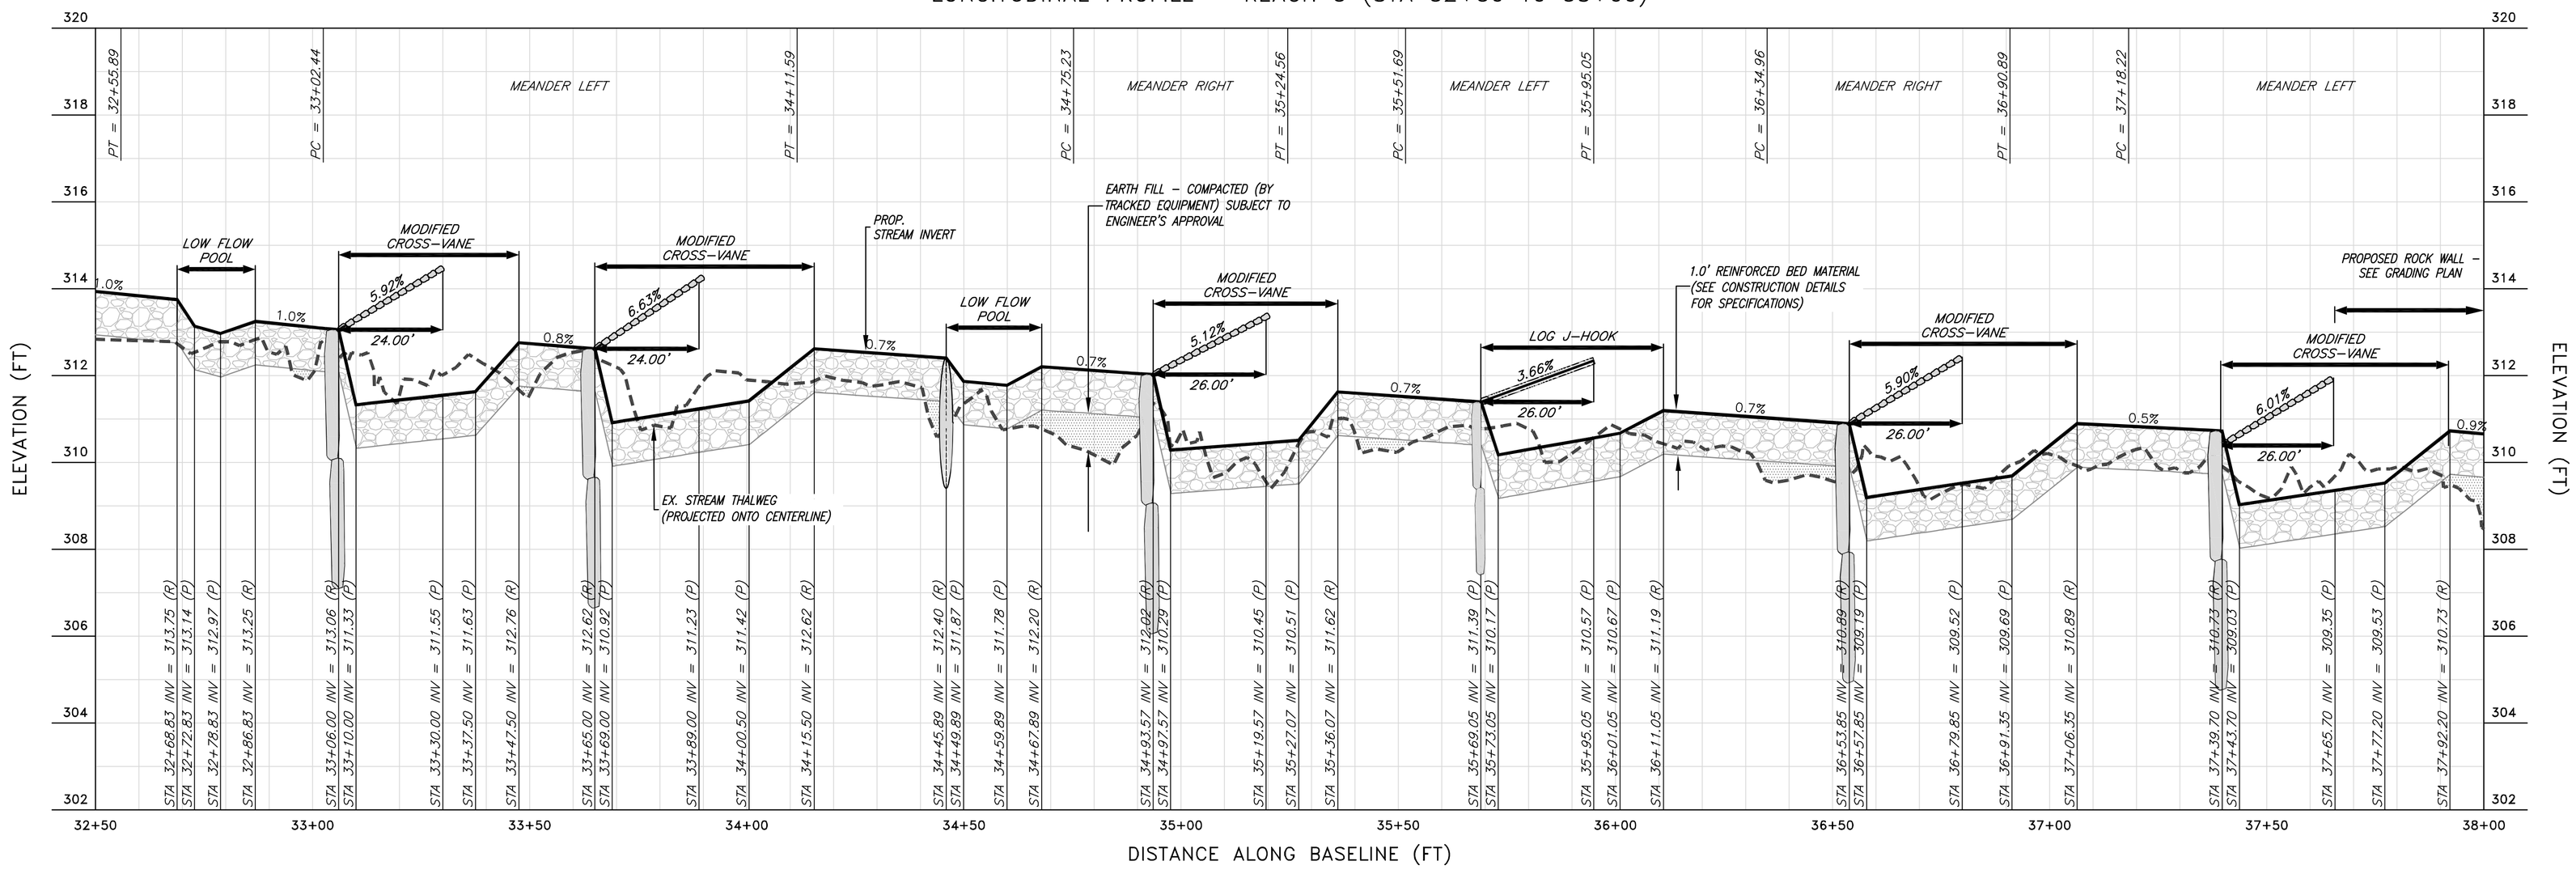

LONGITUDINAL PROFILE
SCALE: H: 1"=20'
V: 1"= 2'

Wetland Studies and Solutions, Inc.
5300 Wellington Branch Drive, Suite 100 • Gainesville, VA 20155
Phone 703 679 5600 • Fax 703 679 5601
wetlandstudies.com

Northern Virginia Stream Restoration Bank
The Glade - Reach 5
Fairfax County, Virginia

Grading Plan and Longitudinal Profile (cont'd)

Copyright © 2009 Wetland Studies and Solutions, Inc.

COMMONWEALTH OF VIRGINIA
FRANK R. GRAZIANO
Lic. No. 032099
PROFESSIONAL ENGINEER

REVISIONS

No.	Date	Description	Rev. By	Apv. By

SCALE: 1" = 20'
DATE: SEPTEMBER 2009

Horizontal Datum: VCS NAD 83
Vertical Datum: NGVD 29
Boundary and Topo Source: WSSI and Fairfax Digital Data

Design	Draft	Approved
KLS	KLS	FRG

Sheet #
7 of 93

Computer File Name:
L:\2000\tc2003\CADD\04-ENGR\04plset GRADING PLAN & PROFILE 05.dwg