GRAPHIC SCALE
20 0 10 20 40 80
(IN FEET) 1 inch = 20 feet

REFER TO SHEET 4 FOR GRADING AND PROFILE LEGENDS

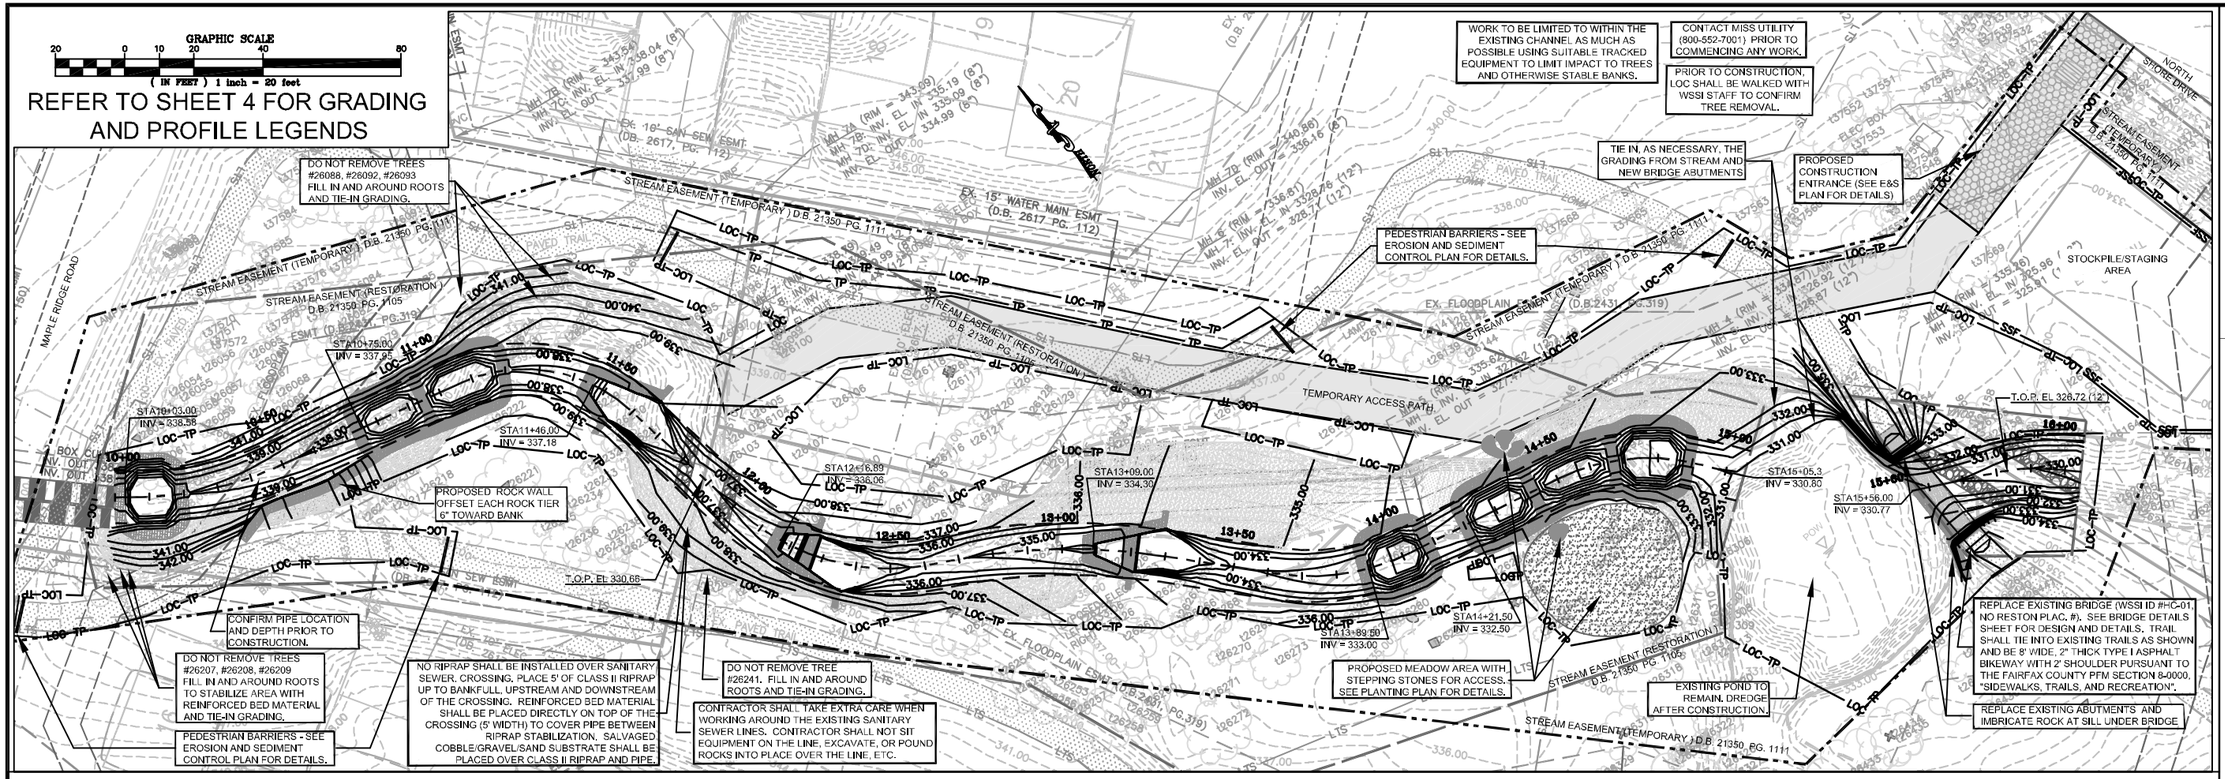

LONGITUDINAL PROFILE – HICKORY CLUSTER

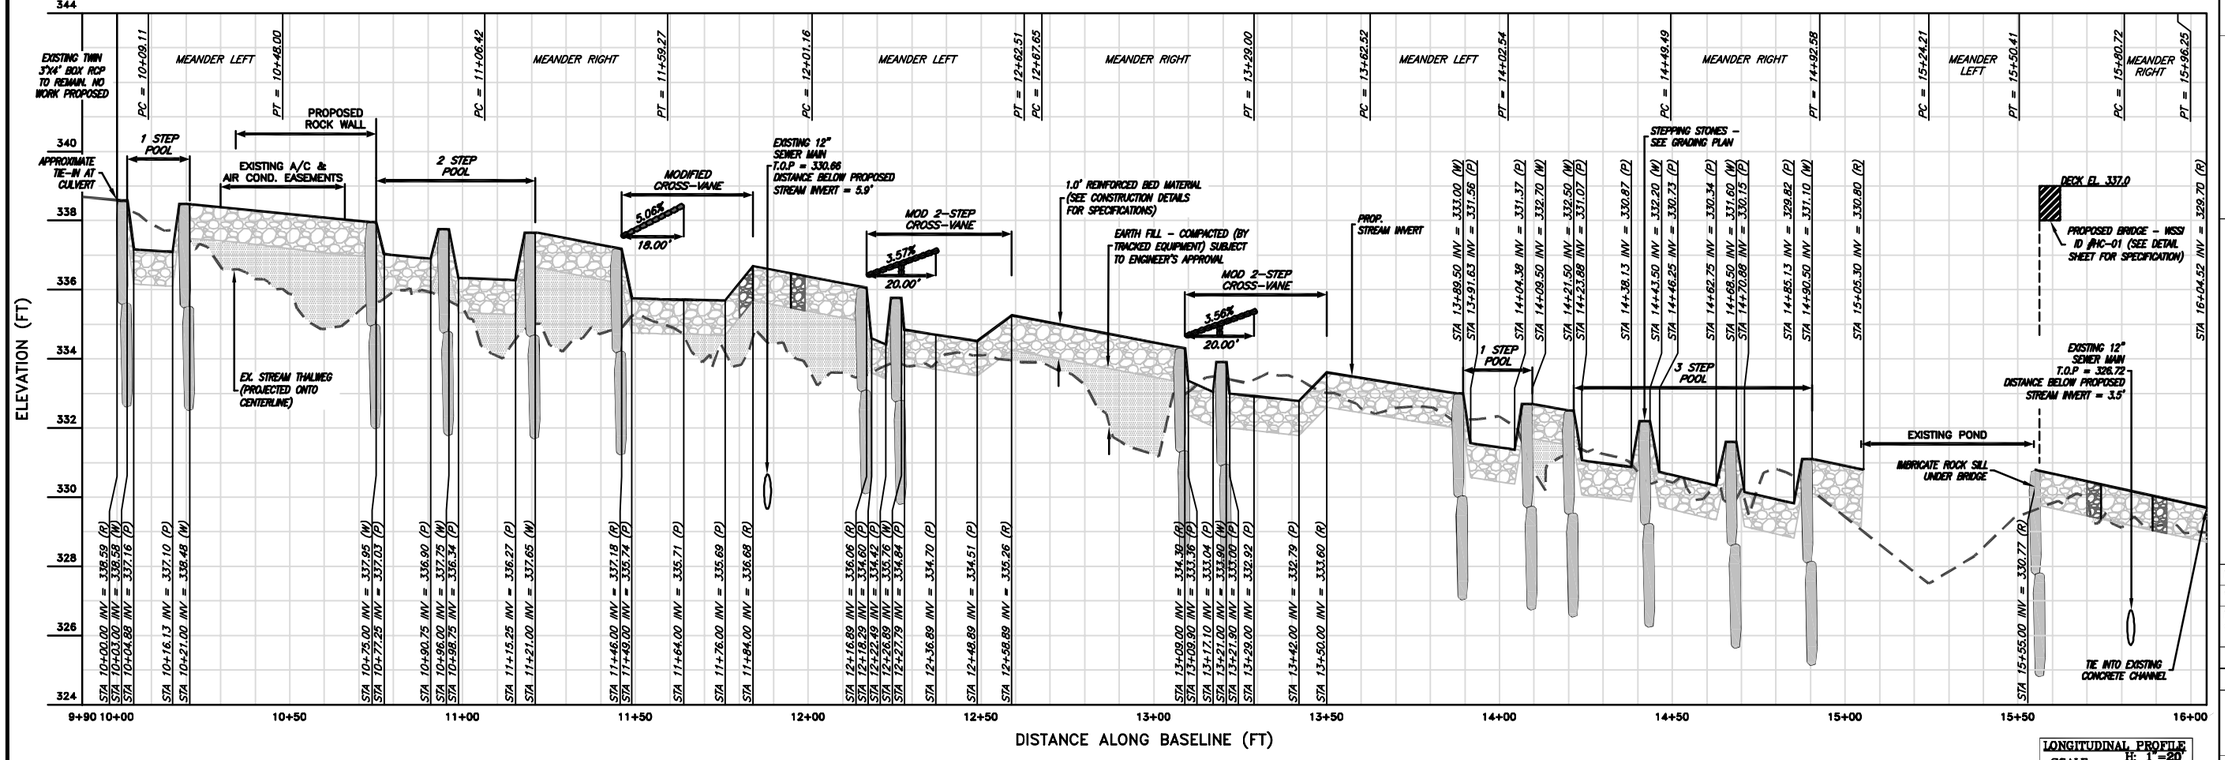

LONGITUDINAL PROFILE
SCALE: H: 1" = 20'
V: 1" = 2'

Wetland Studies and Solutions, Inc.
5300 Wellington Branch Drive, Suite 100 - Gainesville, VA 20155
Phone 703 679 5600 - Fax 703 679 5601
wetlandstudies.com

Northern Virginia Stream Restoration Bank
Hickory Cluster
Fairfax County, Virginia

Grading Plan and Longitudinal Profile

Copyright © 2011 Wetland Studies and Solutions, Inc.

COMMONWEALTH OF VIRGINIA
FRANK R. GRAZIANO
Lic. No. 032096
PROFESSIONAL ENGINEER

REVISIONS

No.	Date	Description	Rev. By	App. By

DATE: JANUARY 2011
SCALE: 1" = 20'

Horizontal Datum: VCS NAD 83
Vertical Datum: NGVD 29
Boundary and Topo Source: WSSI and Fairfax Digital Data

Design	Draft	Approved
KLP	KLP	FRG

Sheet #
3 of 38

Computer File Name:
L:\2009\2009137\CAD\Sheets\09137-Plan and GRADING PLAN & PROFILE 01.dwg