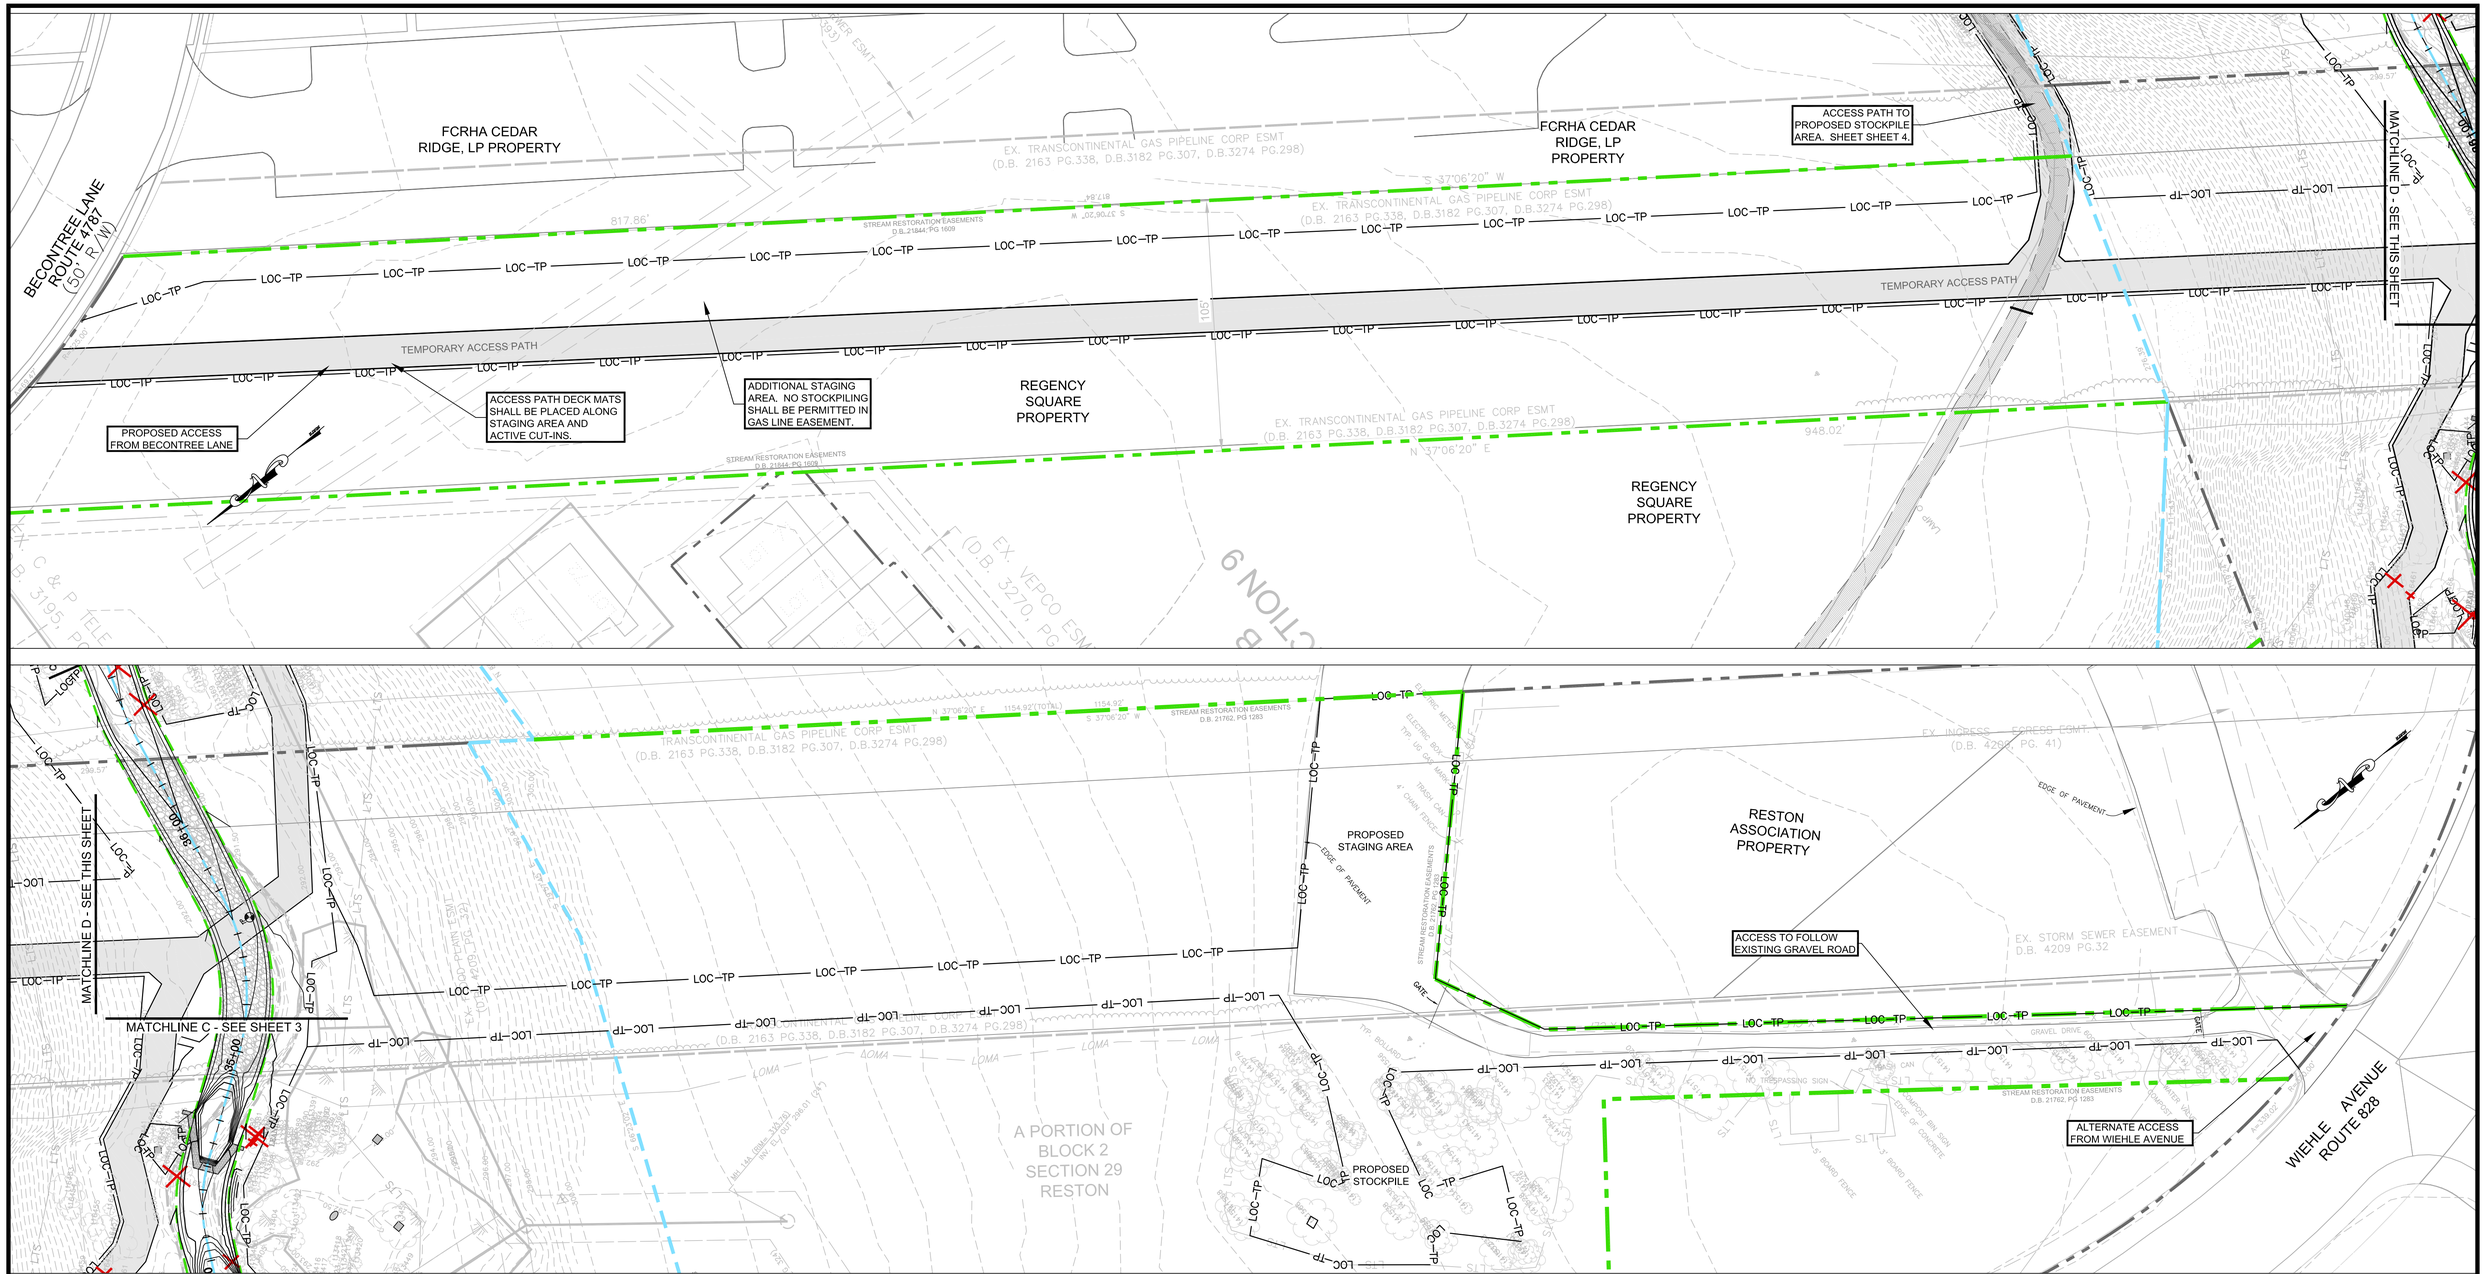

PRELIMINARY PLAN LEGEND

- PROPERTY BOUNDARY
- TEMP. GRADING & CONST. ESMNT, & INGRESS-EGRESS ESMNT
- PROPOSED STREAM ESMNT, TEMP. GRADING & CONST. ESMNT, & INGRESS-EGRESS ESMNT
- PROPERTY BOUNDARY, PROPOSED STREAM ESMNT, TEMP. GRADING & CONST. ESMNT, & INGRESS-EGRESS ESMNT
- EXISTING CONTOURS (0.5')
- EXISTING INFRASTRUCTURE
- NON-PERENNIAL STREAM (EXISTING TOP OF BANK)
- PROPOSED BANKFULL TOP OF BANK
- PROPOSED CENTERLINE
- PROPOSED CONTOURS (0.5')
- NEST
- CAVITY
- VERNAL POOL
- SNAG
- DEN
- ACCESS PATH
- TREE TO BE REMOVED
- LOC–TP — LIMITS OF CLEARING/TREE PROTECTION FENCE
- PEDESTRIAN BARRICADE
- LOMA — LIMITS OF MOWED AREA
- LTS — LIMITS OF TREE SURVEY

GRAPHIC SCALE

30 0 15 30 60 120

(IN FEET) 1 inch = 30 feet

STREAM LENGTH:

WIEHLE NORTH	=	3,211'
TRIBUTARY 1	=	109'
TRIBUTARY 2	=	68'
TRIBUTARY 3	=	122'
TRIBUTARY 4	=	73'
TRIBUTARY 5	=	67'
TRIBUTARY 7	=	80'
TRIBUTARY 8	=	225'
TRIBUTARY 9	=	88'
TRIBUTARY 10	=	510'
TOTAL LENGTH	=	4,553'

Northern Virginia Stream Restoration Bank
Colvin Run - Wiehle North
Fairfax County, Virginia

Preliminary Plan

Copyright © 2011 Wetland Studies and Solutions, Inc.

Wetland Studies and Solutions, Inc.
5300 Wellington Branch Drive, Suite 100 • Gainesville, VA 20155
Phone 703 679 5600 • Fax 703 679 5601
wetlandstudies.com

REVISIONS

No.	Date	Description	Rev. By	App. By	No.	Date	Description	Rev. By	App. By

H. D.: VCS NAD 83 V. D.: NGVD 29

Boundary and Topo Source: WSSI and Fairfax Digital Data

Design	Draft	Approved
NAS	NAS	FRG

Sheet # 5 of 6

DATE: OCT 2011 | SCALE: 1" = 30' | C.I. = 0.5'

Computer File Name: L:\20000s\20015.01\CADD\04-ENGR\09-Prelim Planset PRELIMINARY PLAN 05.dwg