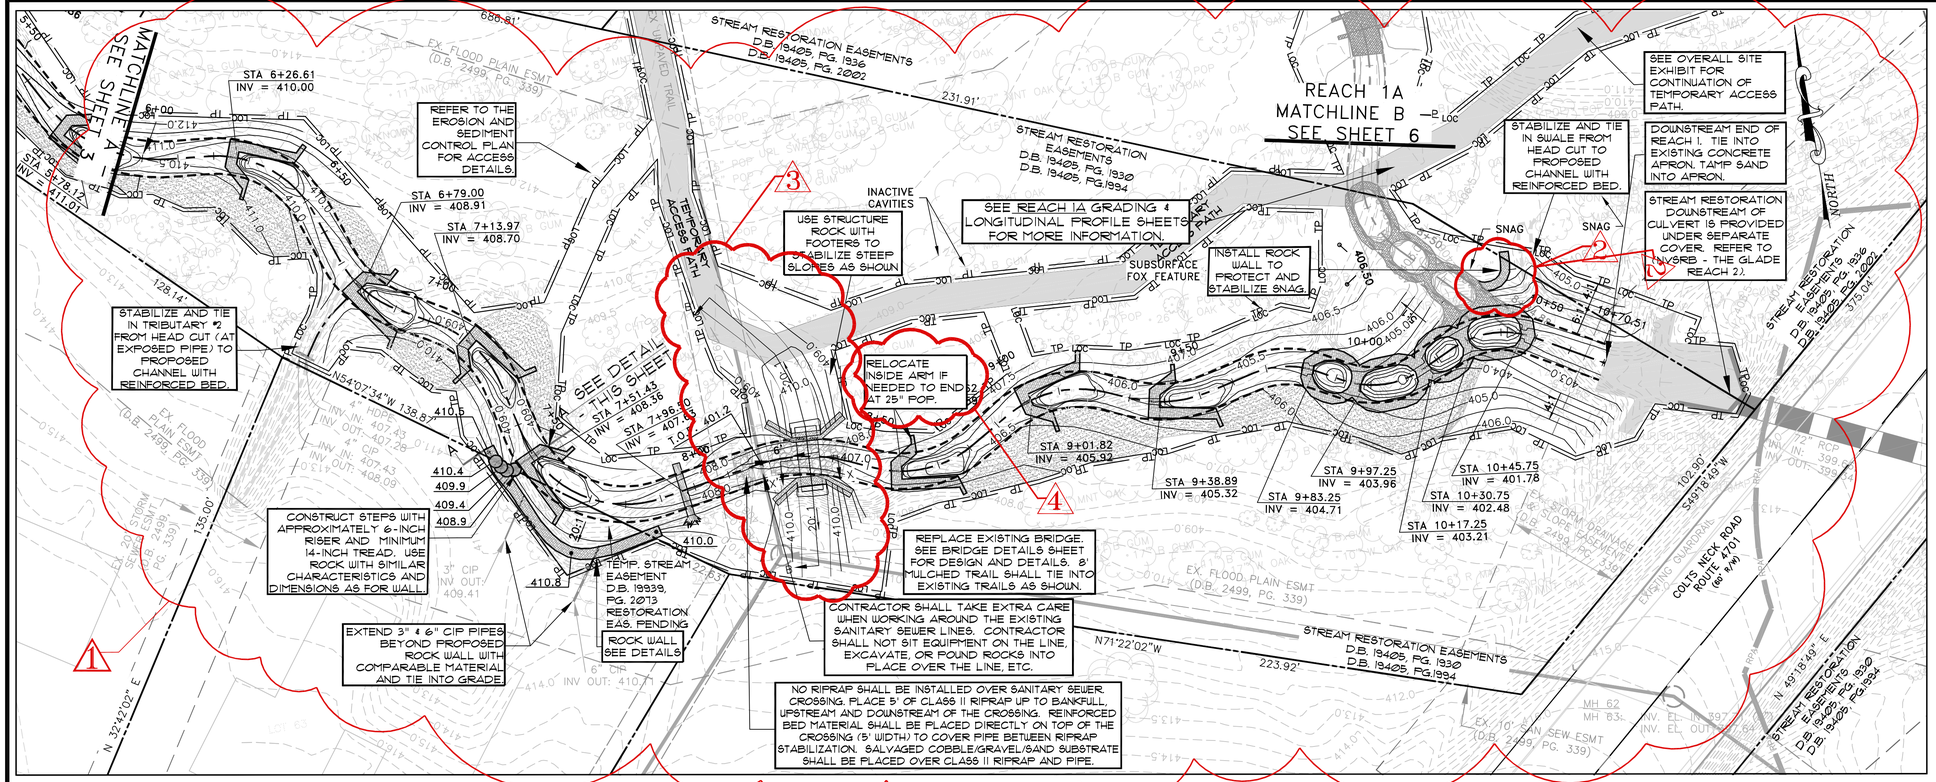

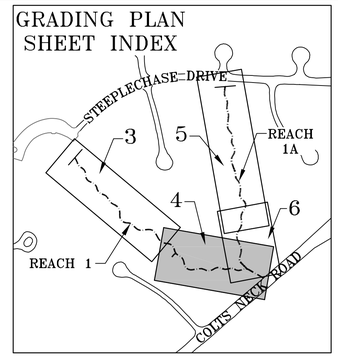

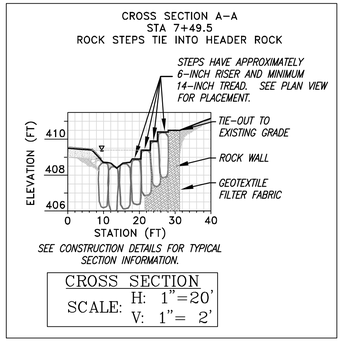

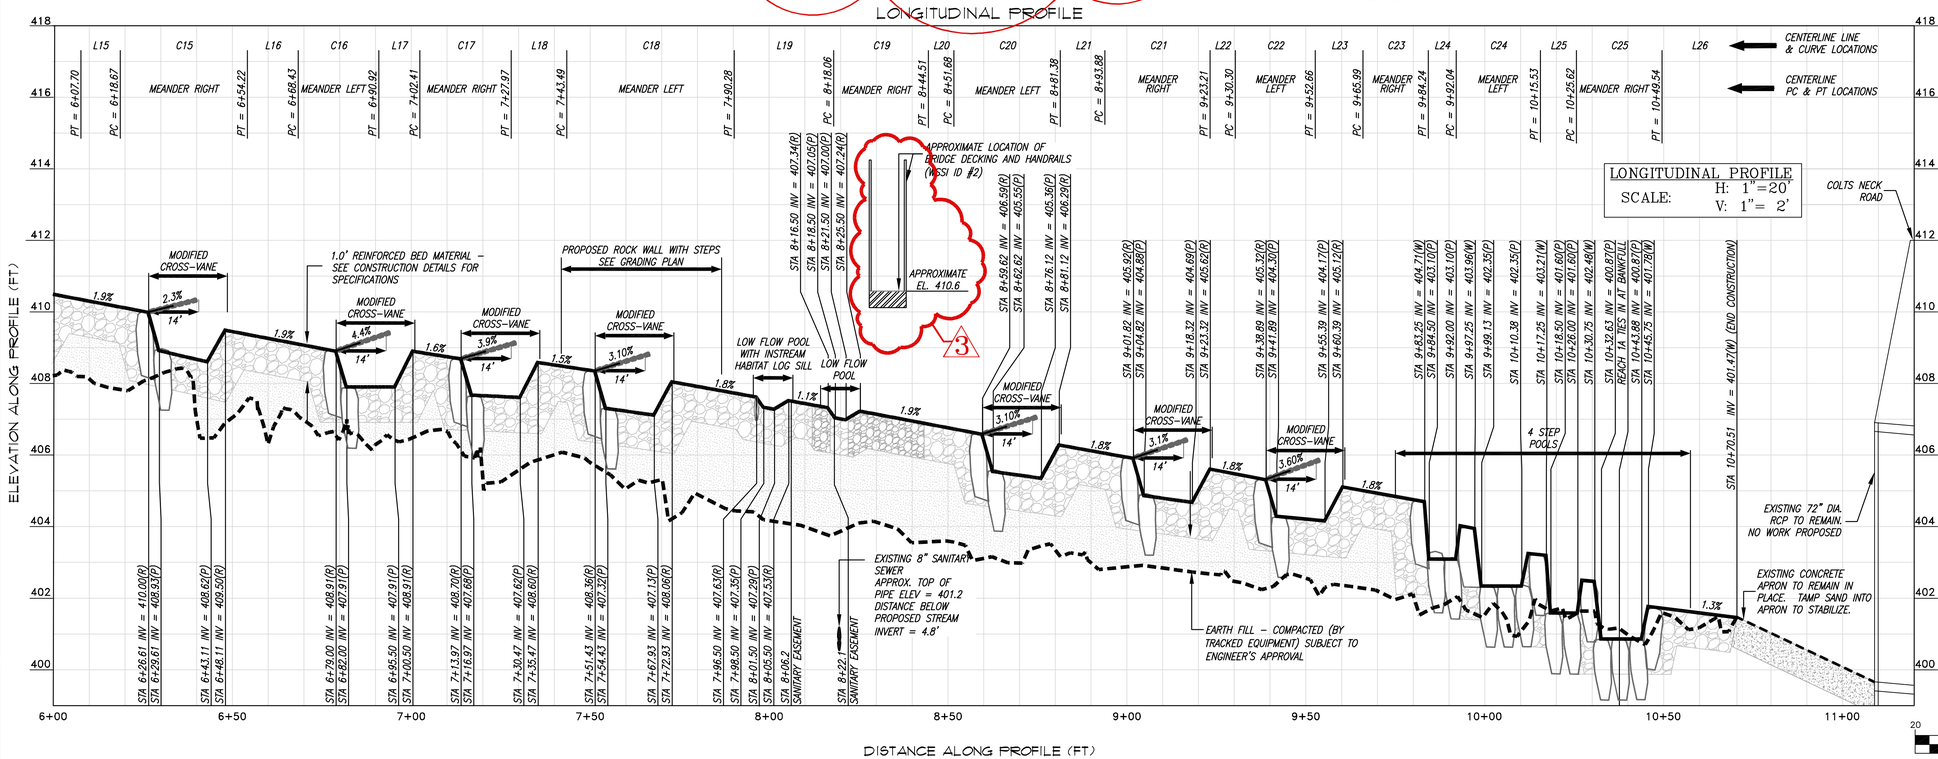

GRAPHIC SCALE
20 0 10 20 40 80
(IN FEET) 1 inch = 20 feet

REFER TO SHEET 6 FOR GRADING AND PROFILE LEGENDS

Wetland Studies and Solutions, Inc.
5300 Wellington Branch Drive, Suite 100 • Gainesville, VA 20155
Phone 703.679.5600 • Fax 703.679.5601
wetlandstudies.com

Northern Virginia Stream Restoration Bank
The Glade - Reaches 1 & 1A
Fairfax County, Virginia

Reach 1 Grading Plan and Longitudinal Profile (cont'd)

Copyright © 2009 Wetland Studies and Solutions, Inc.

COMMONWEALTH OF VIRGINIA
FRANK R. GRAZIANO
Lic. No. 0383098
PROFESSIONAL ENGINEER

REVISIONS

No.	Date	Description	Rev. By	App. By
1	12/08	Revised LOC/ Temp Access		
2	12/08	Additional structures to protect trees		
3	12/08	Revised bridge lengths and locations		
4	12/08	Additional Grading Notes		

DATE: OCTOBER 2008
SCALE: 1" = 20'

Horizontal Datum: VCS NAD 83
Vertical Datum: NGVD 29
Boundary and Topo Source: WSSI and Fairfax Digital Data

Design	Draft	Approved
KLS	KLS	FRG

Sheet # 4 of 73

Computer File Name:
L:\2008\08-2003\Cad\04\DGN\[...]Layout • Revision 1
GRADING PLAN & PROFILE 02.dwg