TREE REMOVAL SHEET INDEX

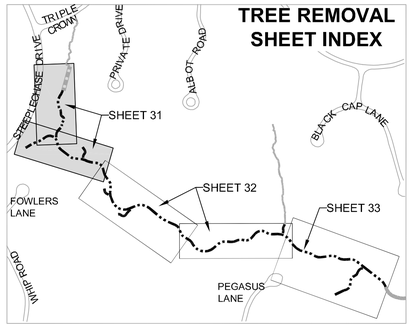

GRAPHIC SCALE

20 0 10 20 40 80

(IN FEET) 1 inch = 20 feet

TREE REMOVAL LEGEND

- STREAM EASEMENT, TEMPORARY GRADING AND CONSTRUCTION EASEMENT, & INGRESS-EGRESS EASEMENT
- EXISTING PROPERTY LINE
- EXISTING CONTOURS (0.5')
- EXISTING INFRASTRUCTURE
- EXISTING EASEMENTS
- PROPOSED CONTOURS (0.5')
- PROPOSED STREAM CENTERLINE
- LOC–TP — LIMITS OF CLEARING
- PROPOSED TOP OF BANK
- PERENNIAL STREAM (TOP OF BANK)
- NONPERENNIAL STREAM (TOP OF BANK)
- TREE TO BE REMOVED

THIS SHEET TO BE USED FOR TREE REMOVAL PLAN PURPOSES ONLY.

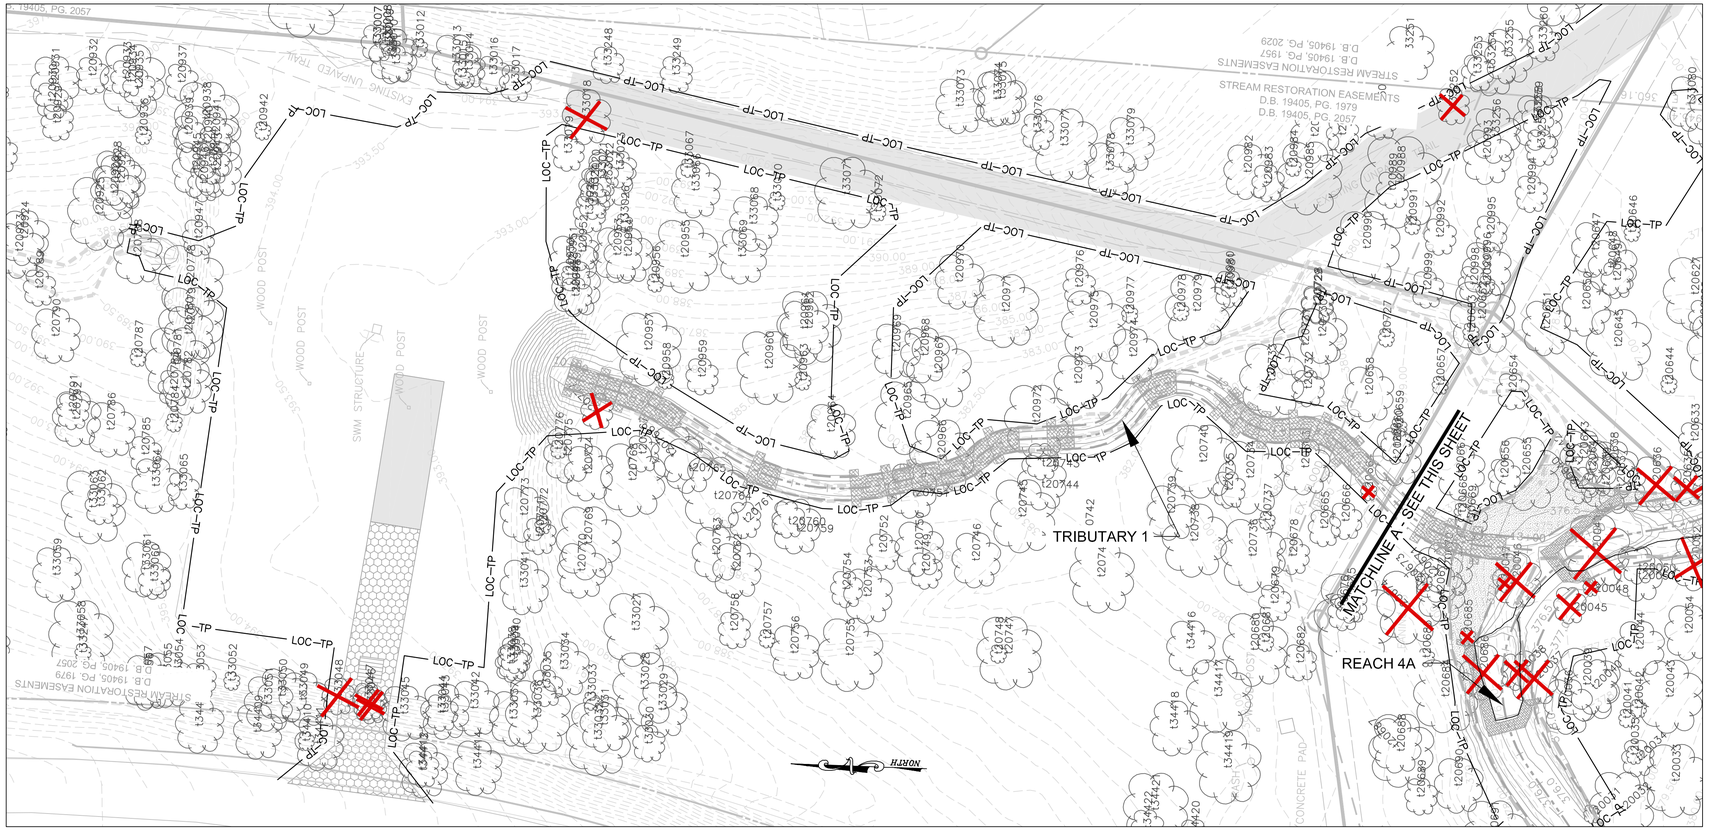

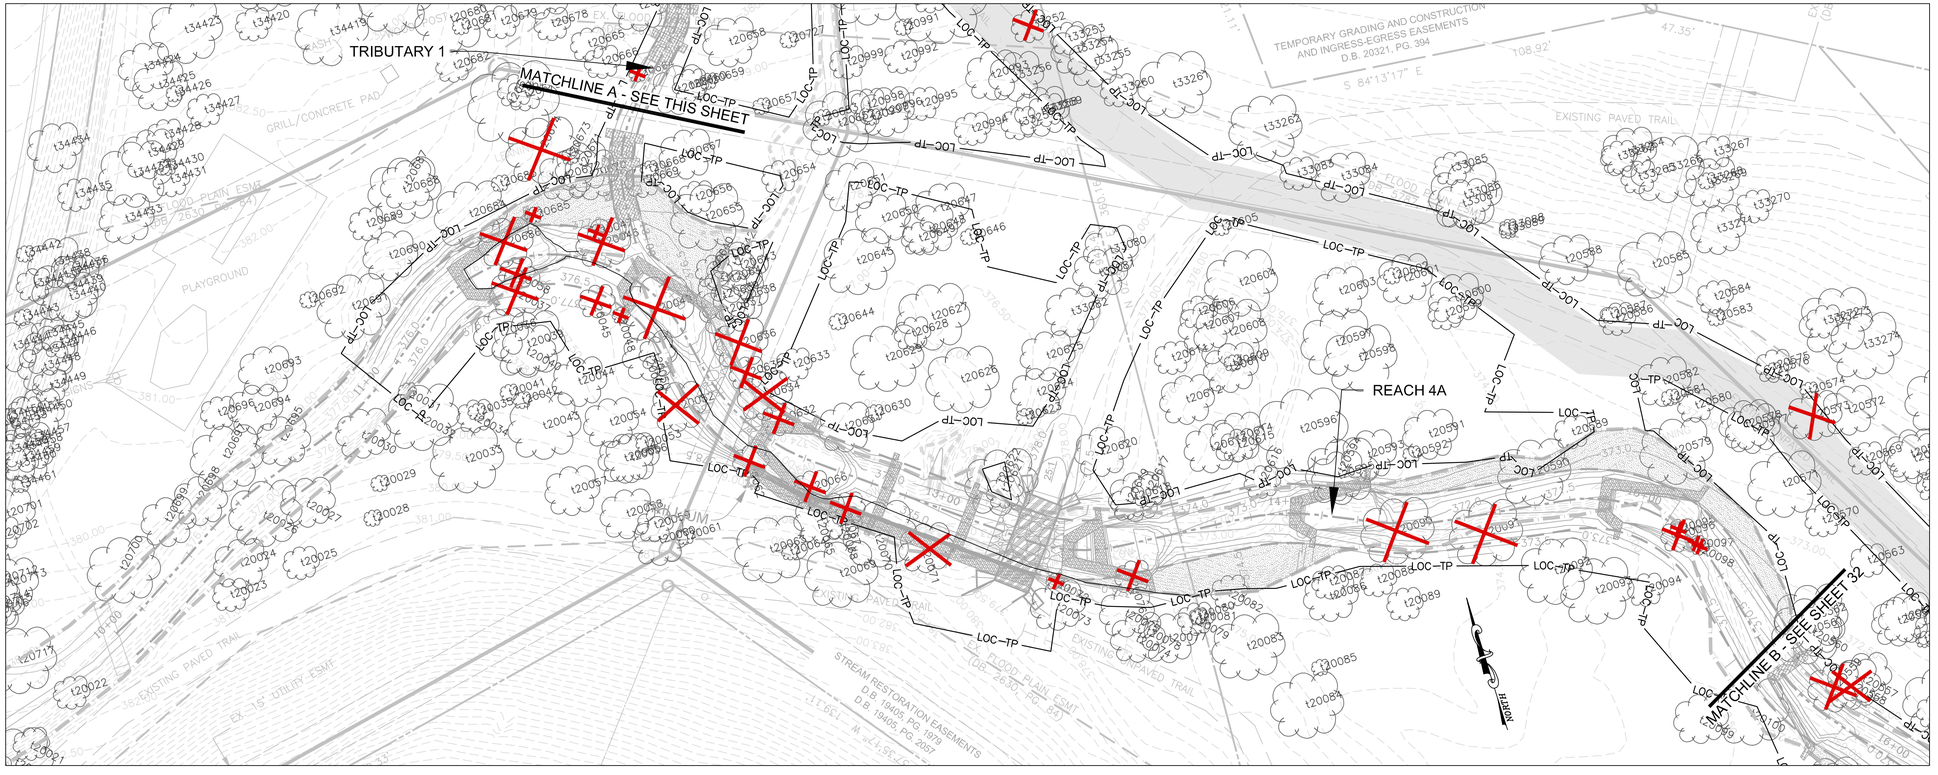

Wetland Studies and Solutions, Inc.
5300 Wellington Branch Drive, Suite 100 · Gainesville, VA 20155
Phone 703.679.5600 · Fax 703.679.5601
wetlandstudies.com

Northern Virginia Stream Restoration Bank
The Glade - Reach 4A
Fairfax County, Virginia

Tree Removal Plan

Copyright © 2009 Wetland Studies and Solutions, Inc.

COMMONWEALTH OF VIRGINIA
FRANK R. GRAZIANO
Lic. No. 032099
PROFESSIONAL ENGINEER

REVISIONS	No.	Date	Description	Rev. By	App. By

SCALE: 1" = 20'

DATE: MAY 2009

Horizontal Datum: VCS NAD 83

Vertical Datum: NGVD 29

Boundary and Topo Source: WSSI and Fairfax Digital Data

Design	Draft	Approved
KLS	RDD	FRG

Sheet #

31 of 105

Computer File Name:
L:\2009\09059.ACAD\Proj-ENGR\ToPlanet
TREE REMOVAL PLAN 01.dwg