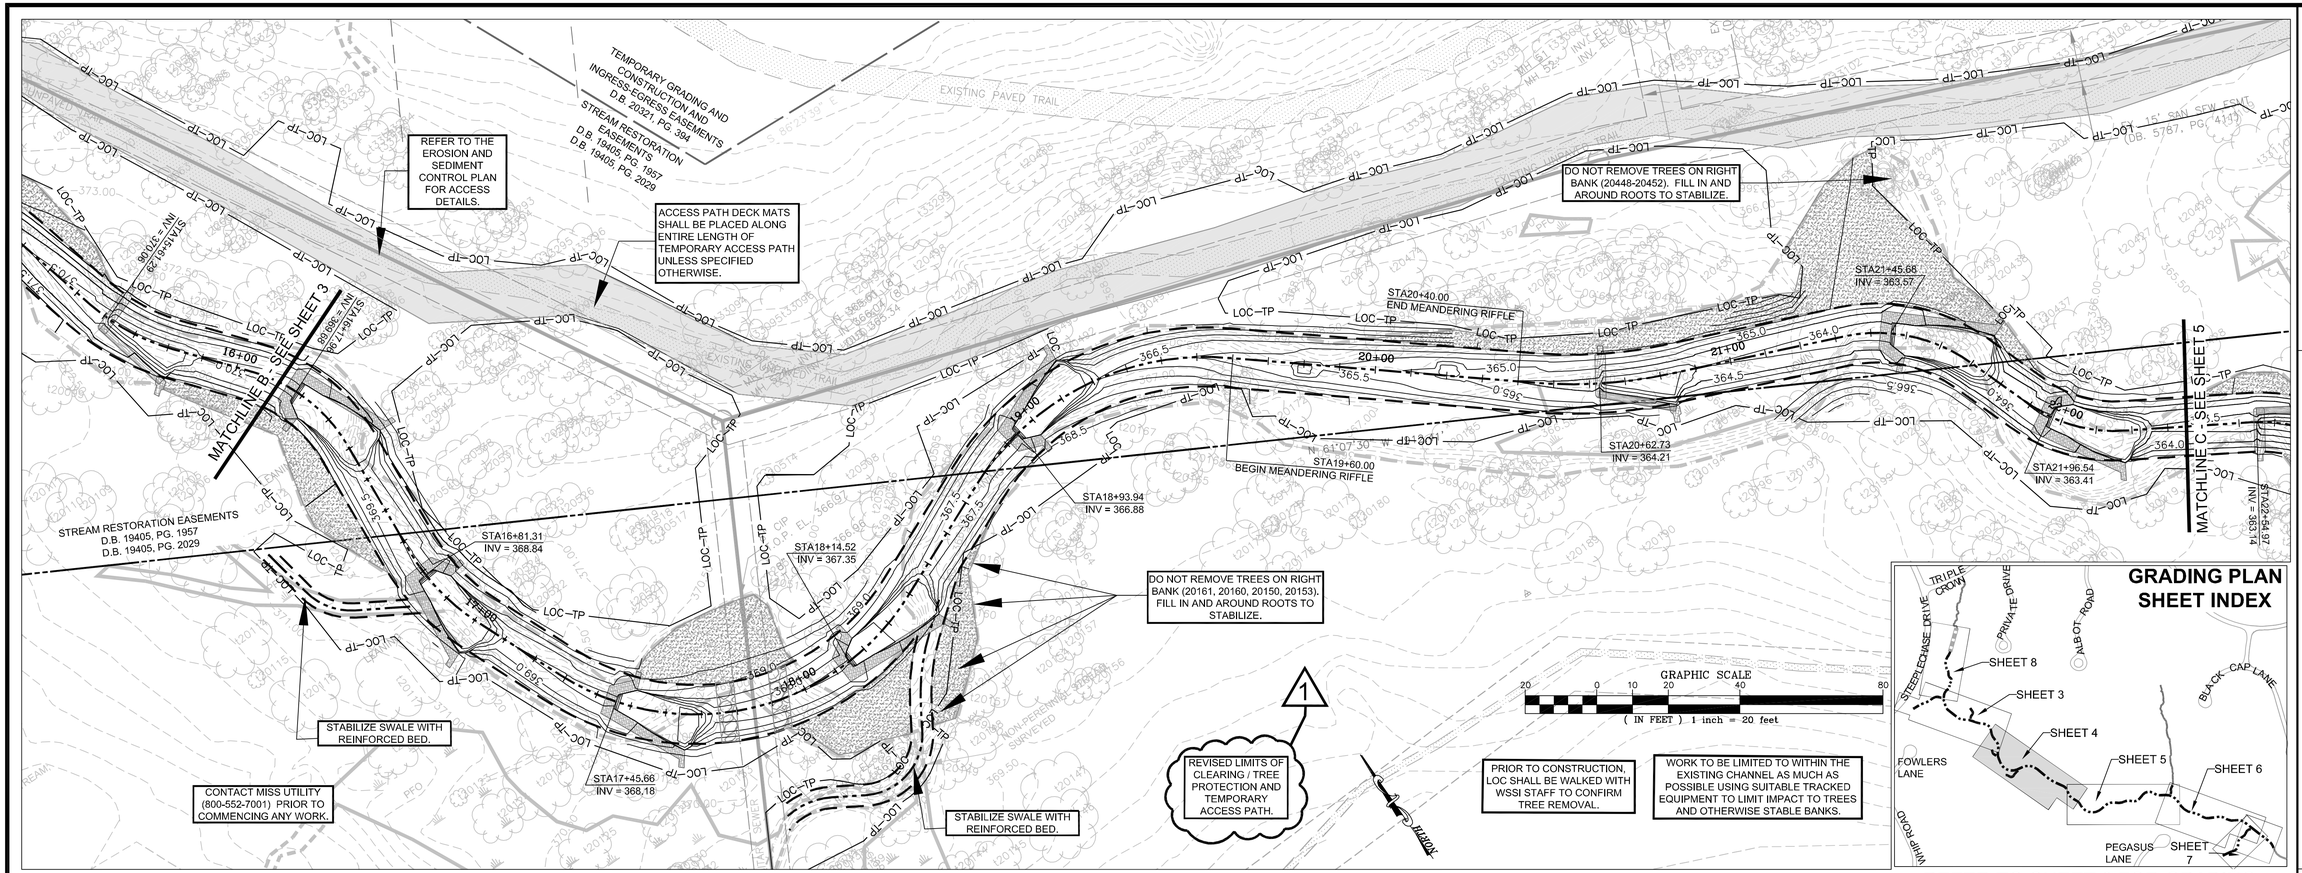

LONGITUDINAL PROFILE – REACH 4A (STA 16+50 TO STA 22+50)

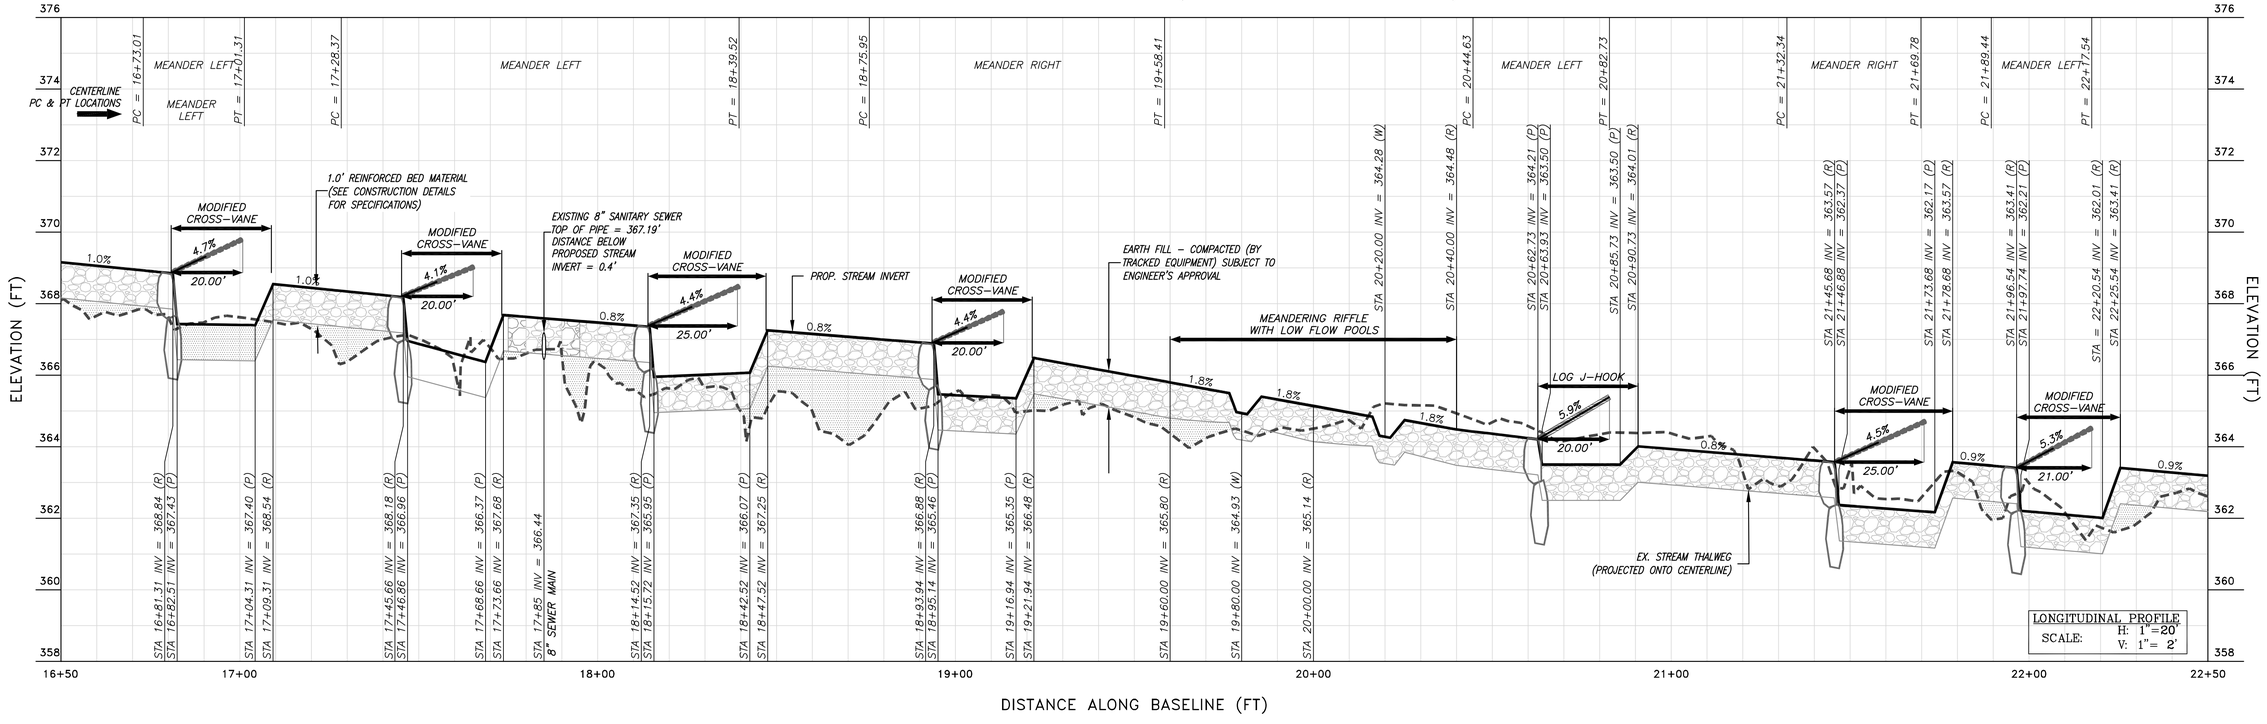

Wetland Studies and Solutions, Inc.
5300 Wellington Branch Drive, Suite 100 · Gainesville, VA 20155
Phone 703 679 5600 · Fax 703 679 5601
wetlandstudies.com

Northern Virginia Stream Restoration Bank
The Glade - Reach 4A
Fairfax County, Virginia

Grading Plan and Longitudinal Profile (cont'd)

Copyright © 2009 Wetland Studies and Solutions, Inc.

COMMONWEALTH OF VIRGINIA
FRANK R. GRAZIANO
Lic. No. 032099
PROFESSIONAL ENGINEER

REVISIONS				
No.	Date	Description	Rev. By	App. By
1	5/26/09	Revised LOC / TP and Temporary Access Path	BJB	FRG

SCALE: 1" = 20'

DATE: MAY 2009

Horizontal Datum: VCS NAD 83

Vertical Datum: NGVD 29

Boundary and Topo Source: WSSI and Fairfax Digital Data

Design	Draft	Approved
KLS	KLS	FRG

Sheet #
4 of 105

Computer File Name:
L:\2000\2003\CAD\Civil\4ENGR\08Plan\set05312009\Sheet\Walk GRADING PLAN & PROFILE 02.dwg