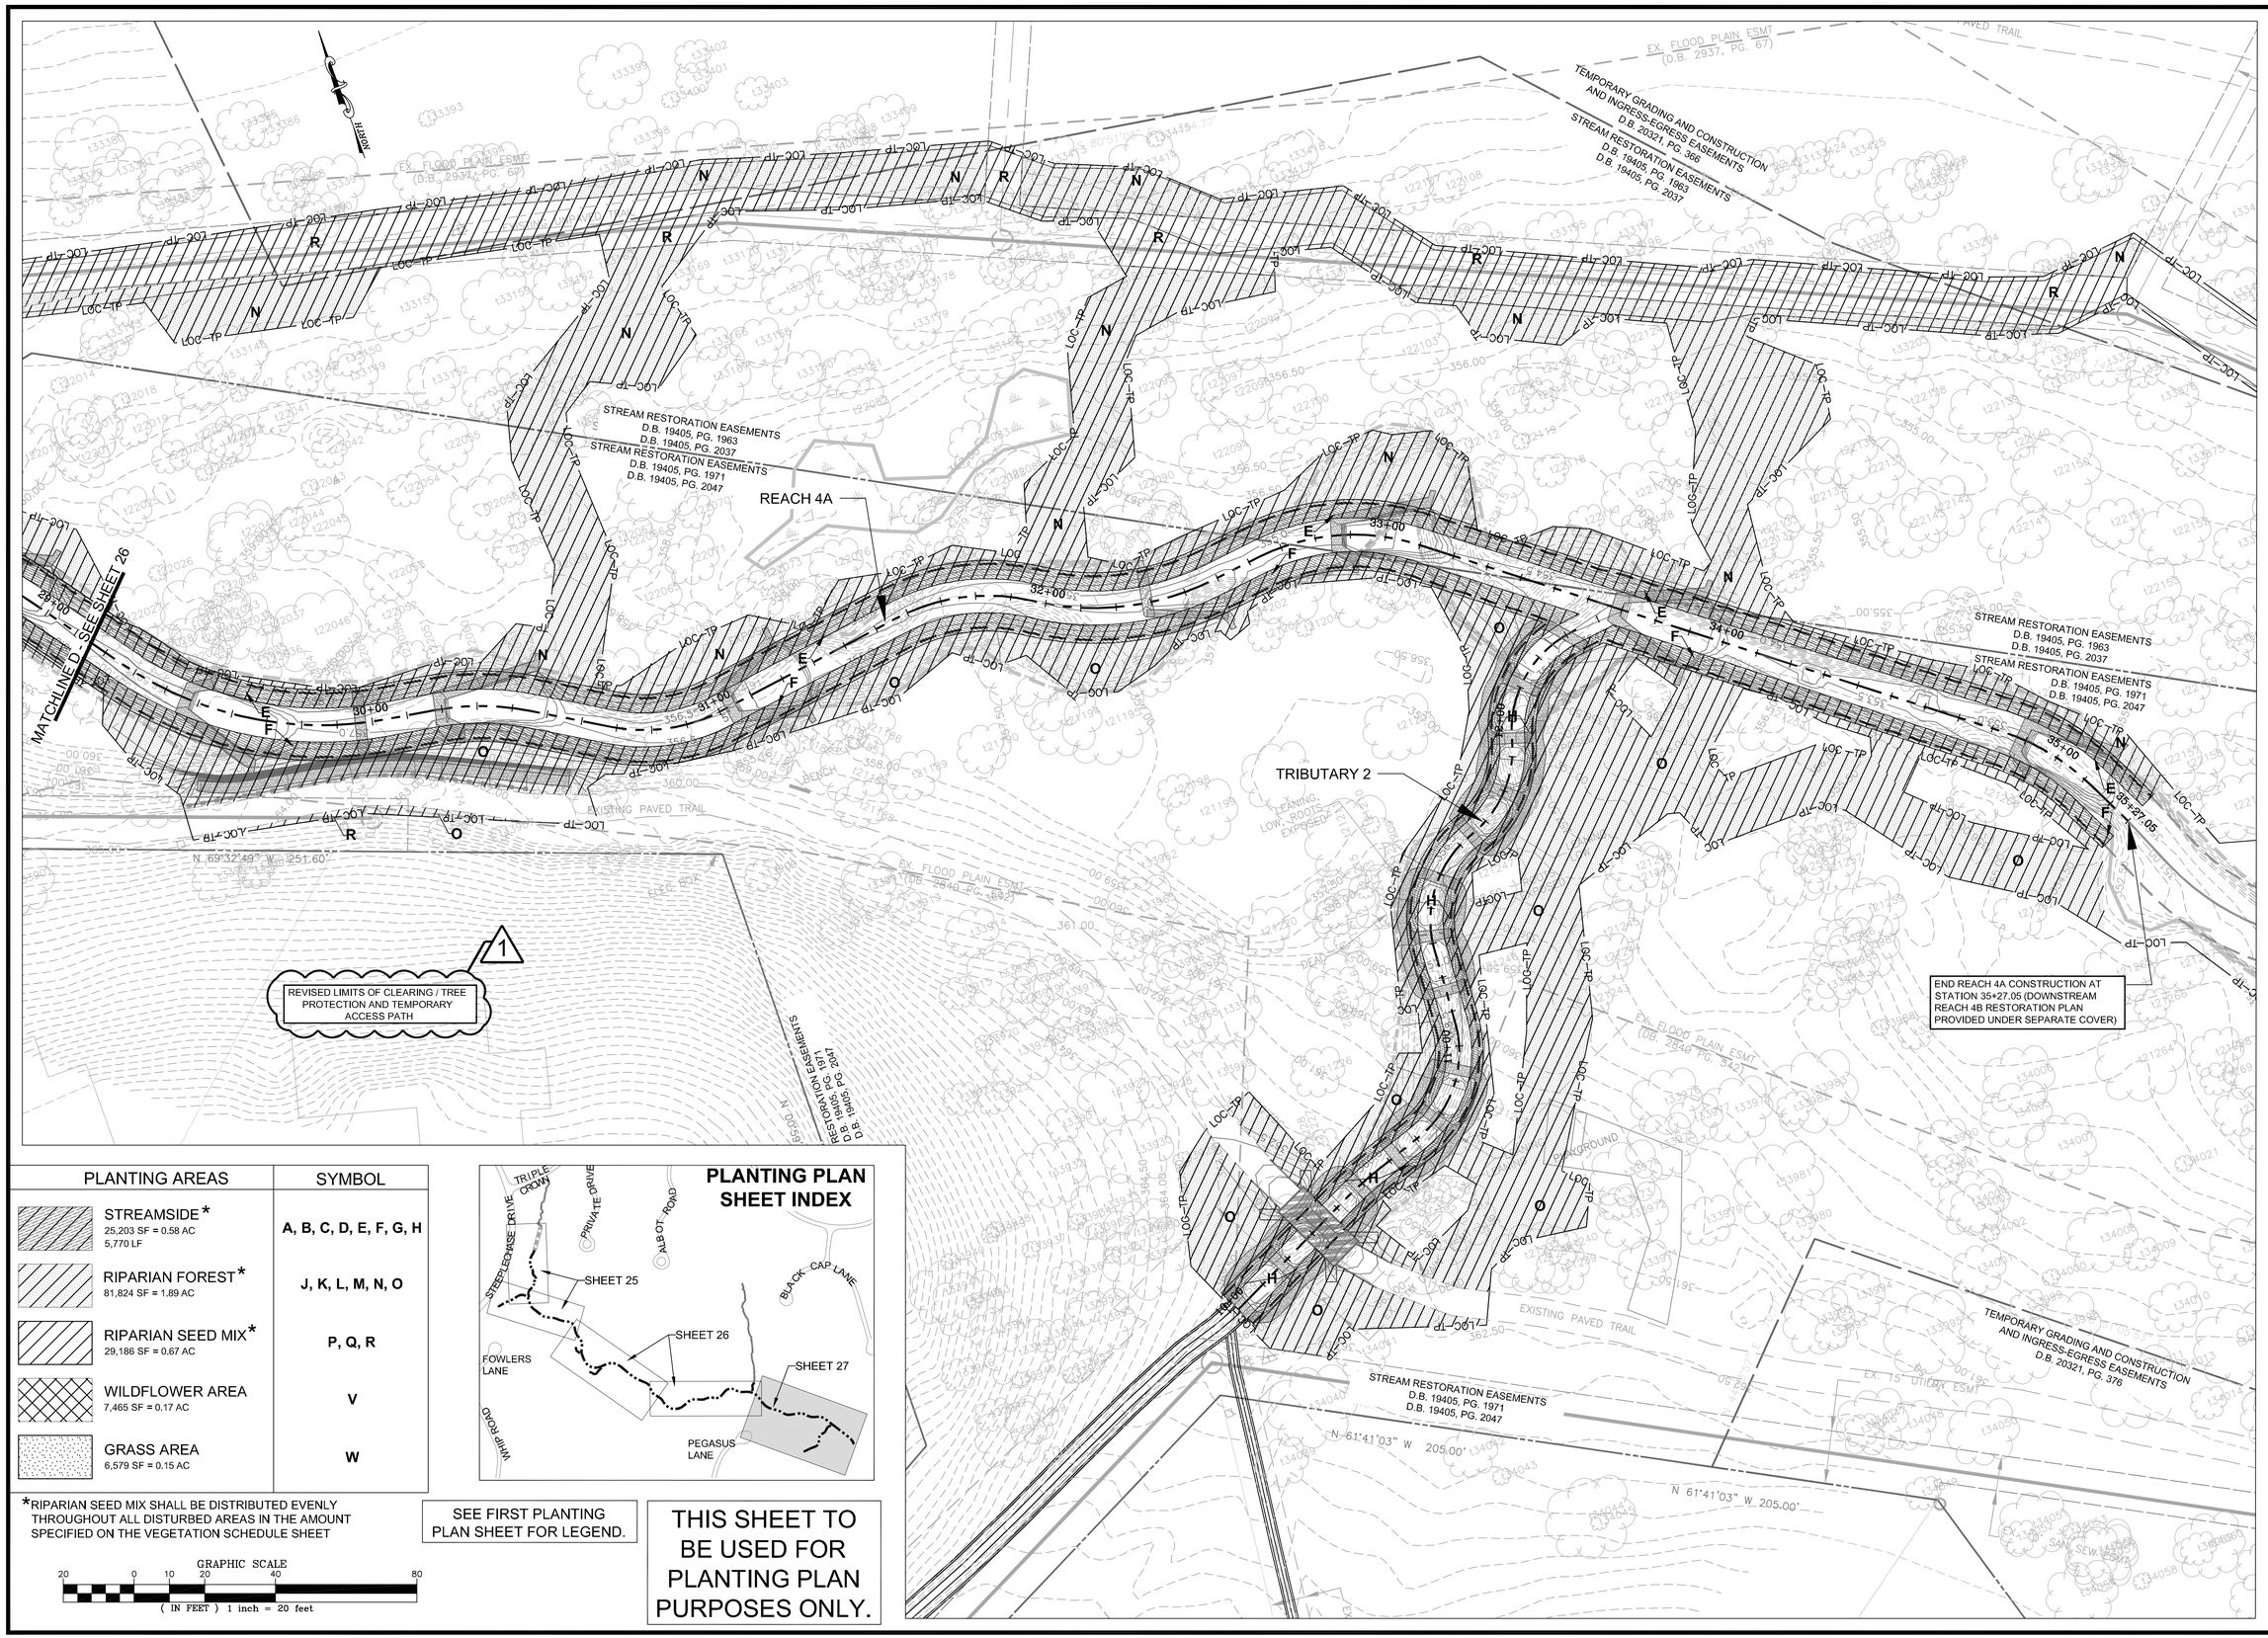

PLANTING AREAS	SYMBOL
STREAMSIDE* 25,203 SF = 0.58 AC 5,770 LF	A, B, C, D, E, F, G, H
RIPARIAN FOREST* 81,824 SF = 1.89 AC	J, K, L, M, N, O
RIPARIAN SEED MIX* 29,186 SF = 0.67 AC	P, Q, R
WILDFLOWER AREA 7,465 SF = 0.17 AC	V
GRASS AREA 6,579 SF = 0.15 AC	W

*RIPARIAN SEED MIX SHALL BE DISTRIBUTED EVENLY THROUGHOUT ALL DISTURBED AREAS IN THE AMOUNT SPECIFIED ON THE VEGETATION SCHEDULE SHEET

GRAPHIC SCALE
20 0 10 20 40 80
(IN FEET) 1 inch = 20 feet

PLANTING PLAN SHEET INDEX

SHEET 25
SHEET 26
SHEET 27
TRIPLE CROWN
PRIVATE DRIVE
ALBOT ROAD
STEEPLECHASE DRIVE
BLACK CAP LANE
FOWLERS LANE
WHIP ROAD
PEGASUS LANE

SEE FIRST PLANTING PLAN SHEET FOR LEGEND.

THIS SHEET TO BE USED FOR PLANTING PLAN PURPOSES ONLY.

Wetland Studies and Solutions, Inc.
5300 Wellington Branch Drive, Suite 100 - Gainesville, VA 20155
Phone 703 679 5600 • Fax 703 679 5601
wetlandstudies.com

Northern Virginia Stream Restoration Bank
The Glade - Reach 4A
Fairfax County, Virginia

Planting Plan (cont'd)

Copyright © 2009 Wetland Studies and Solutions, Inc.

COMMONWEALTH OF VIRGINIA
FRANK R. GRAZIANO
Lic. No. 032099
PROFESSIONAL ENGINEER

REVISIONS

No.	Date	Description	Rev. By:	App. By:
1	5/26/09	Revised LOC / TP and Temporary Access Path	BJB	FRG

SCALE: 1" = 20'

DATE: MAY 2009

Horizontal Datum: VCS NAD 83
Vertical Datum: NGVD 29
Boundary and Topo Source: WSSI and Fairfax Digital Data

Design	Draft	Approved
RDD	RDD	FRG

Sheet # 27 of 105

Computer File Name:
L:\2006\ne2603\ACAD\04\ENGR\10B\Plans\05312009Citizen\Walk PLANTING PLAN-03.dwg