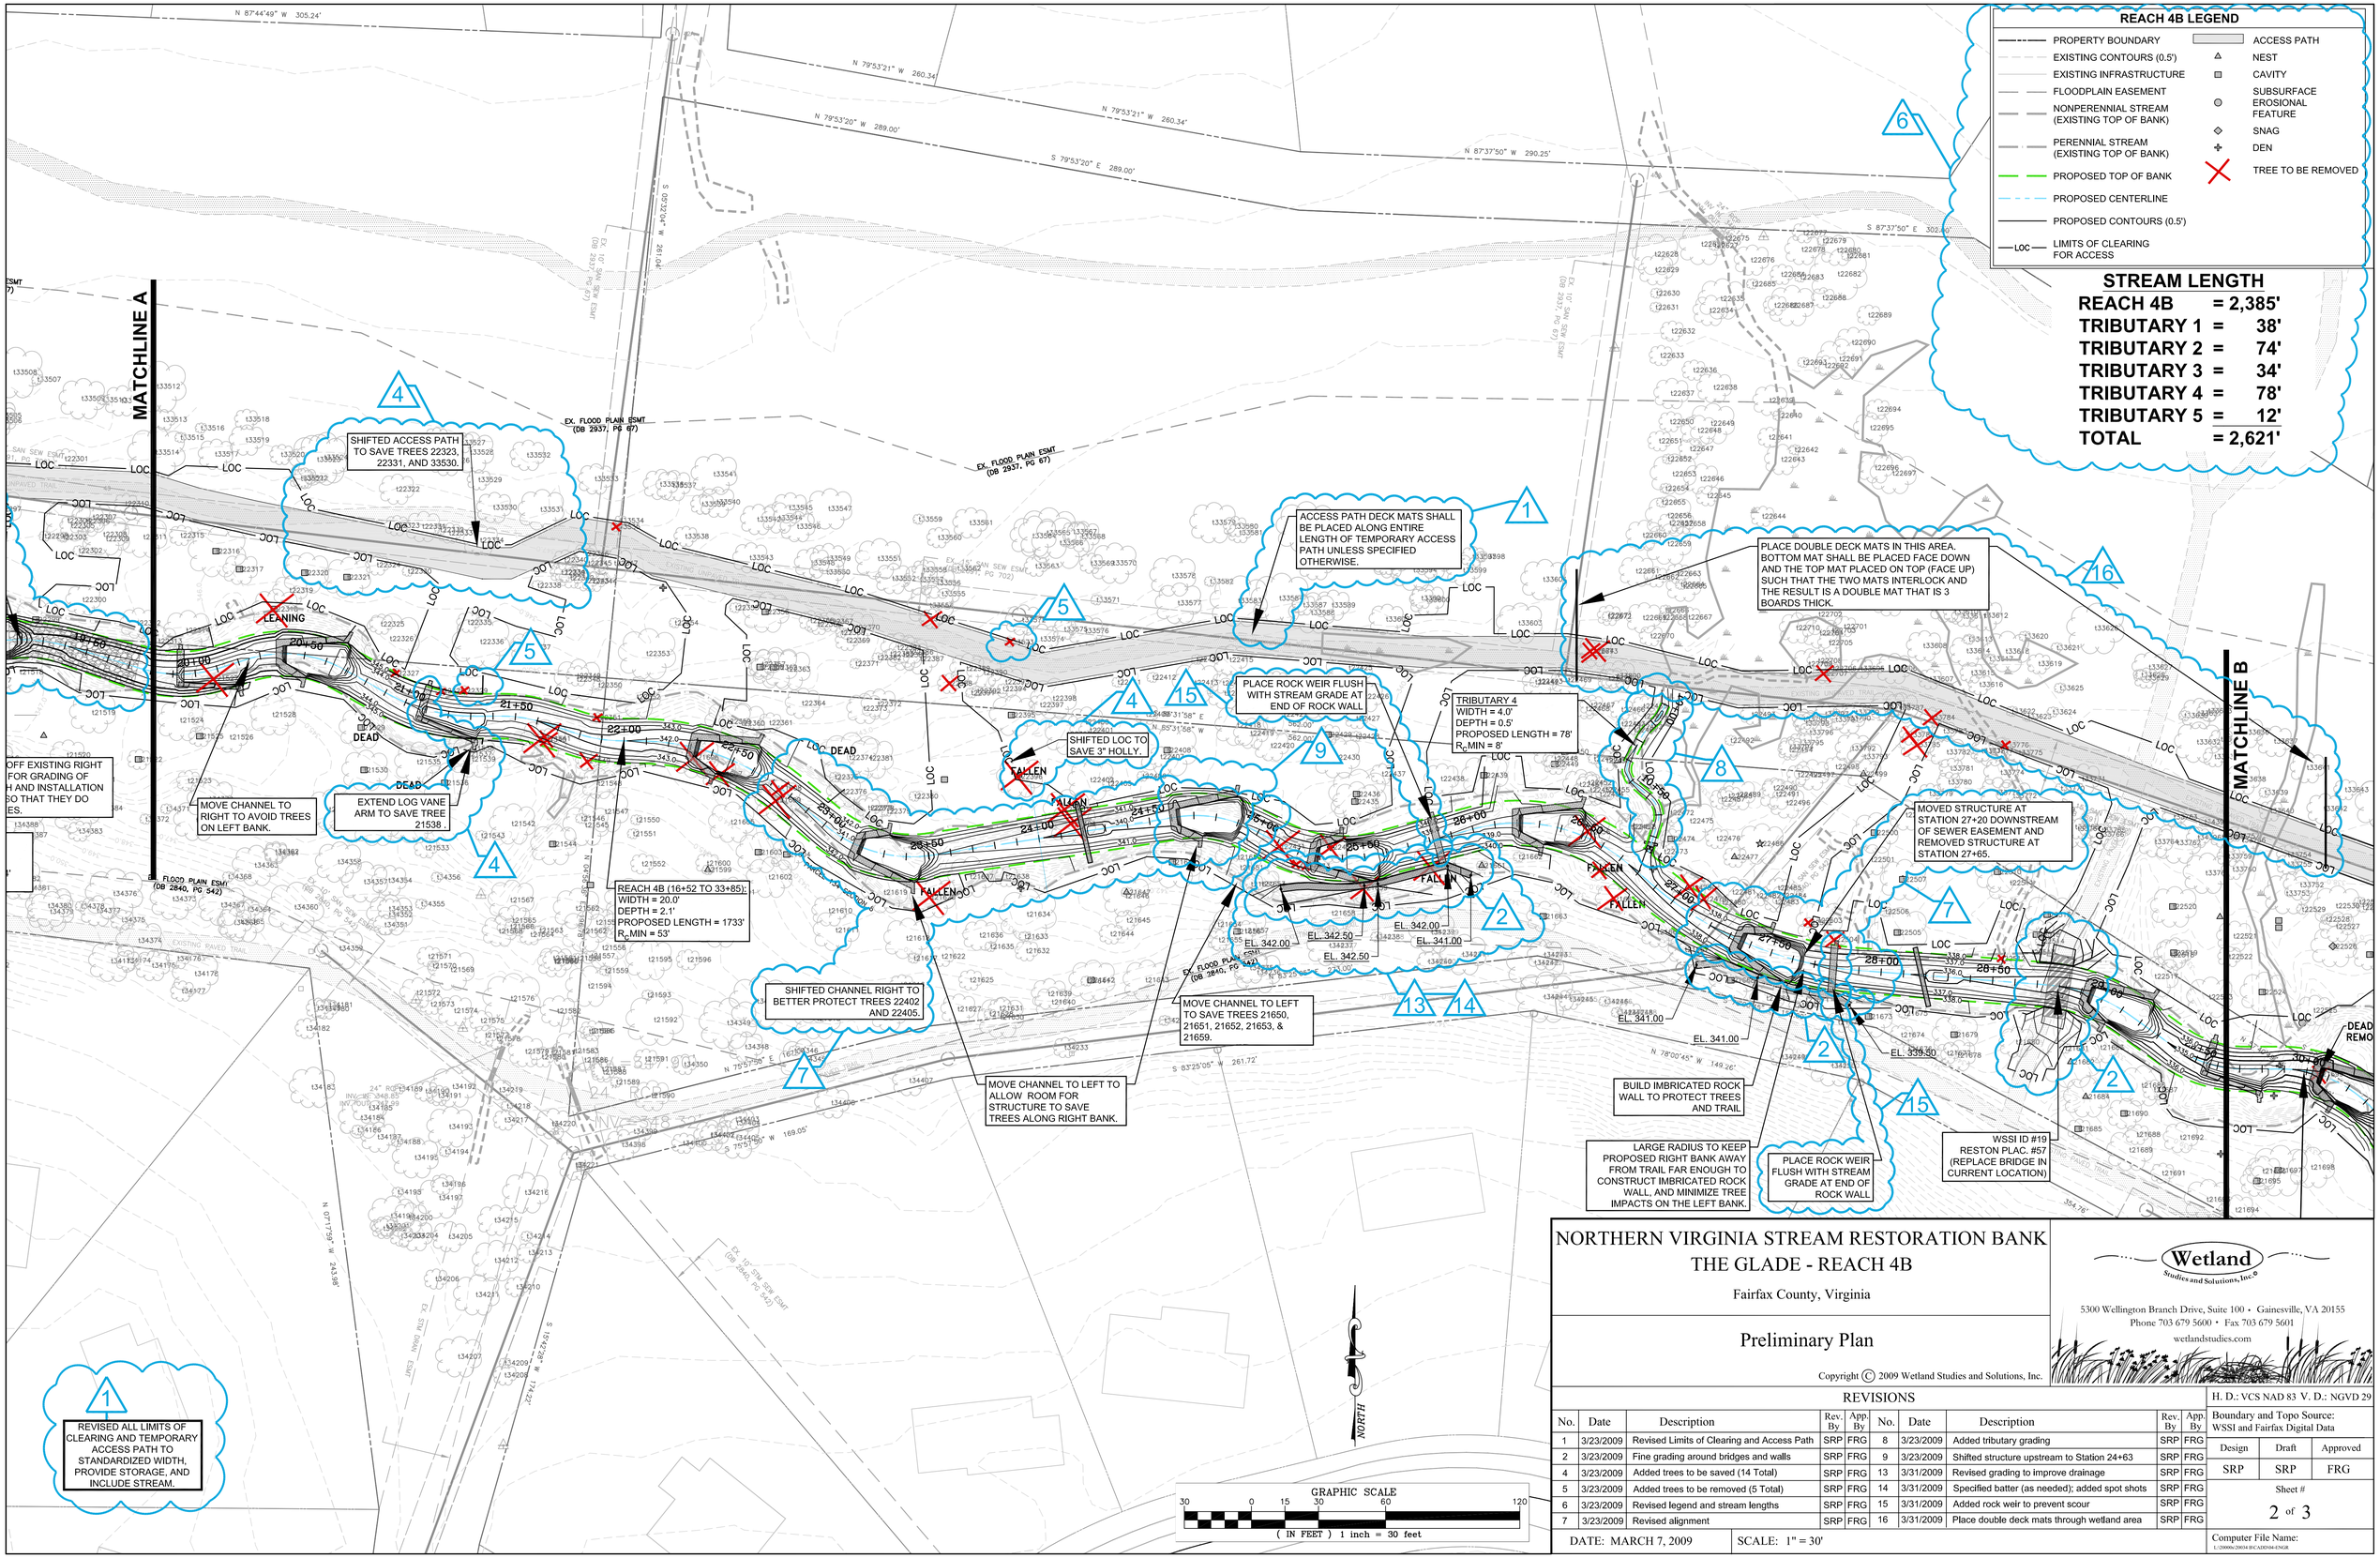

NORTHERN VIRGINIA STREAM RESTORATION BANK
THE GLADE - REACH 4B

Fairfax County, Virginia

Preliminary Plan

Copyright © 2009 Wetland Studies and Solutions, Inc.

Wetland Studies and Solutions, Inc.
5300 Wellington Branch Drive, Suite 100 • Gainesville, VA 20155
Phone 703 679 5600 • Fax 703 679 5601
wetlandstudies.com

REVISIONS

No.	Date	Description	Rev. By	App. By	No.	Date	Description	Rev. By	App. By
1	3/23/2009	Revised Limits of Clearing and Access Path	SRP	FRG	8	3/23/2009	Added tributary grading	SRP	FRG
2	3/23/2009	Fine grading around bridges and walls	SRP	FRG	9	3/23/2009	Shifted structure upstream to Station 24+63	SRP	FRG
4	3/23/2009	Added trees to be saved (14 Total)	SRP	FRG	13	3/31/2009	Revised grading to improve drainage	SRP	FRG
5	3/23/2009	Added trees to be removed (5 Total)	SRP	FRG	14	3/31/2009	Specified batter (as needed); added spot shots	SRP	FRG
6	3/23/2009	Revised legend and stream lengths	SRP	FRG	15	3/31/2009	Added rock weir to prevent scour	SRP	FRG
7	3/23/2009	Revised alignment	SRP	FRG	16	3/31/2009	Place double deck mats through wetland area	SRP	FRG

DATE: MARCH 7, 2009 SCALE: 1" = 30'

H. D.: VCS NAD 83 V. D.: NGVD 29

Boundary and Topo Source: WSSI and Fairfax Digital Data

Design	Draft	Approved
SRP	SRP	FRG

Sheet # 2 of 3

Computer File Name: I:\29000s\29034\ECAD\D04-ENGR