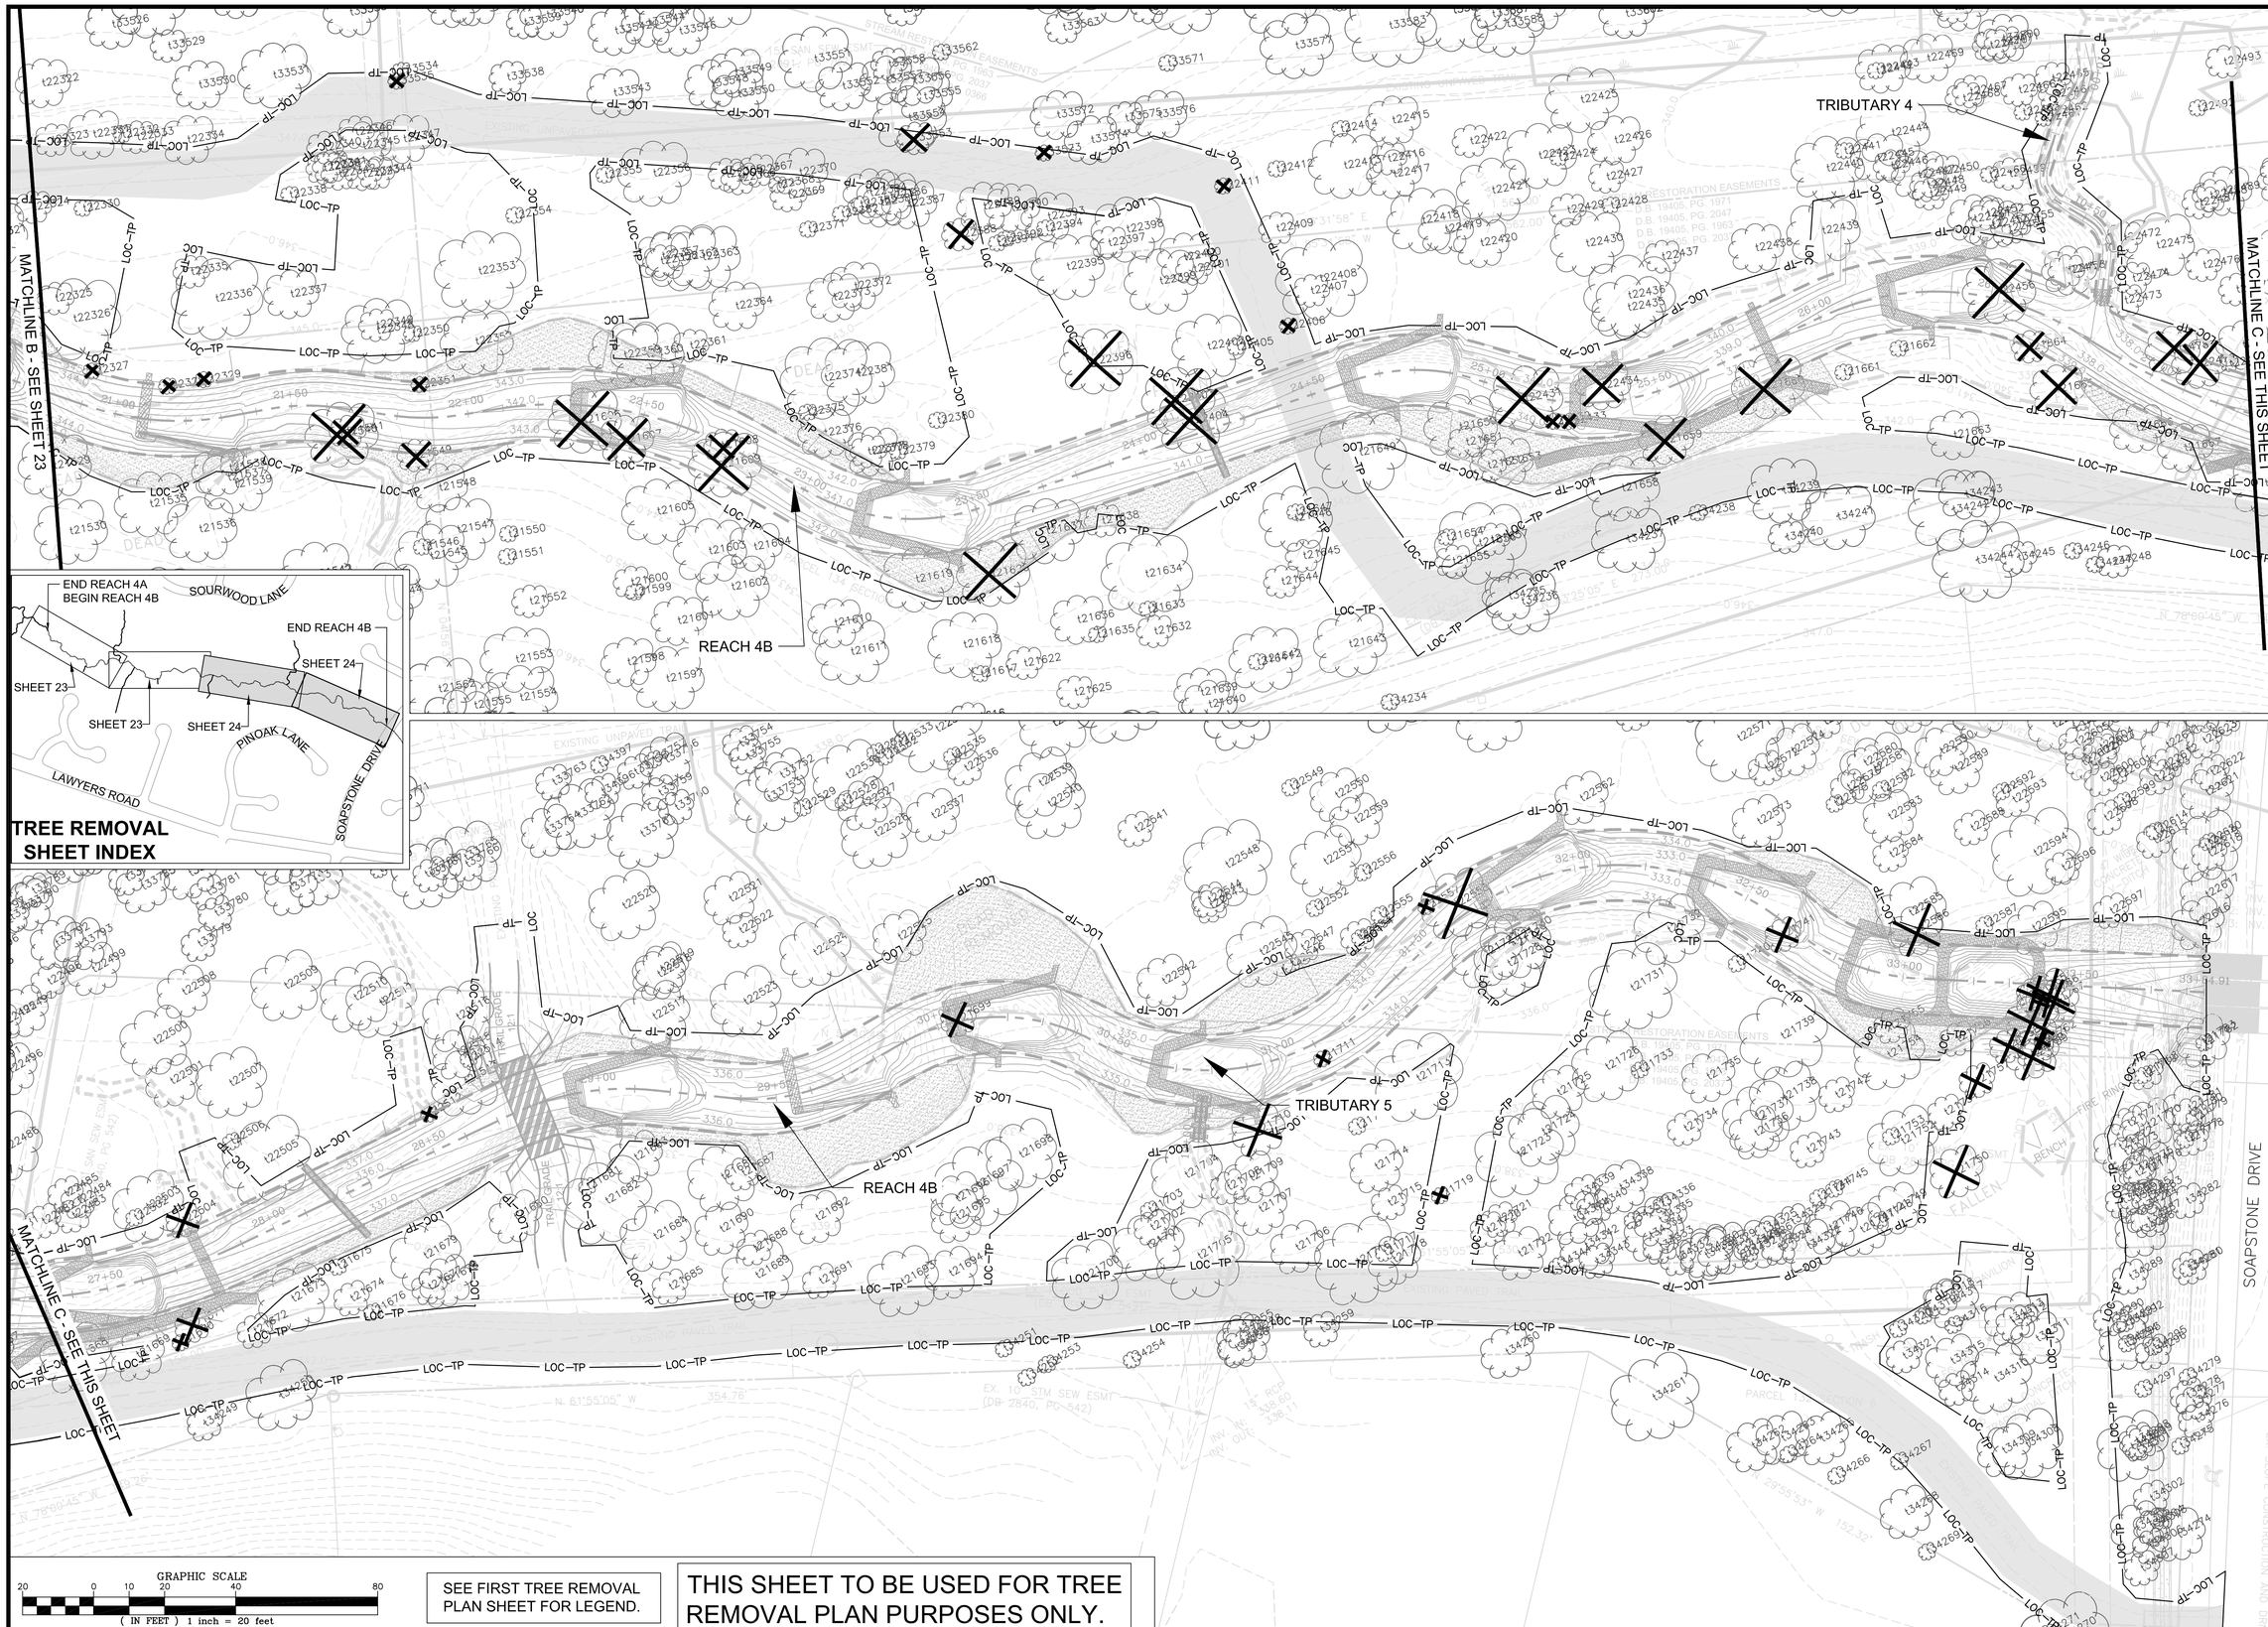

SEE FIRST TREE REMOVAL PLAN SHEET FOR LEGEND.

THIS SHEET TO BE USED FOR TREE REMOVAL PLAN PURPOSES ONLY.

Wetland Studies and Solutions, Inc.
5300 Wellington Branch Drive, Suite 100 • Gainesville, VA 20155
Phone 703 679 5600 • Fax 703 679 5601
wetlandstudies.com

Northern Virginia Stream Restoration Bank
The Glade - Reach 4B
Fairfax County, Virginia

Tree Removal Plan (cont'd)

Copyright © 2009 Wetland Studies and Solutions, Inc.

COMMONWEALTH OF VIRGINIA
FRANK R. GRAZIANO
Lic. No. 032099
PROFESSIONAL ENGINEER

REVISIONS

No.	Date	Description	Rev. By	App. By

DATE: MAY 2009

SCALE: 1" = 20'

Horizontal Datum: VCS NAD 83

Vertical Datum: NGVD 29

Boundary and Topo Source: WSSI and Fairfax Digital Data

Design	Draft	Approved
SRP	RDD	FRG

Sheet #
24 of 80

Computer File Name:
L:\20000s\20034 HCADD\04-ENGR\10-Planset
TREE REMOVAL 02.dwg