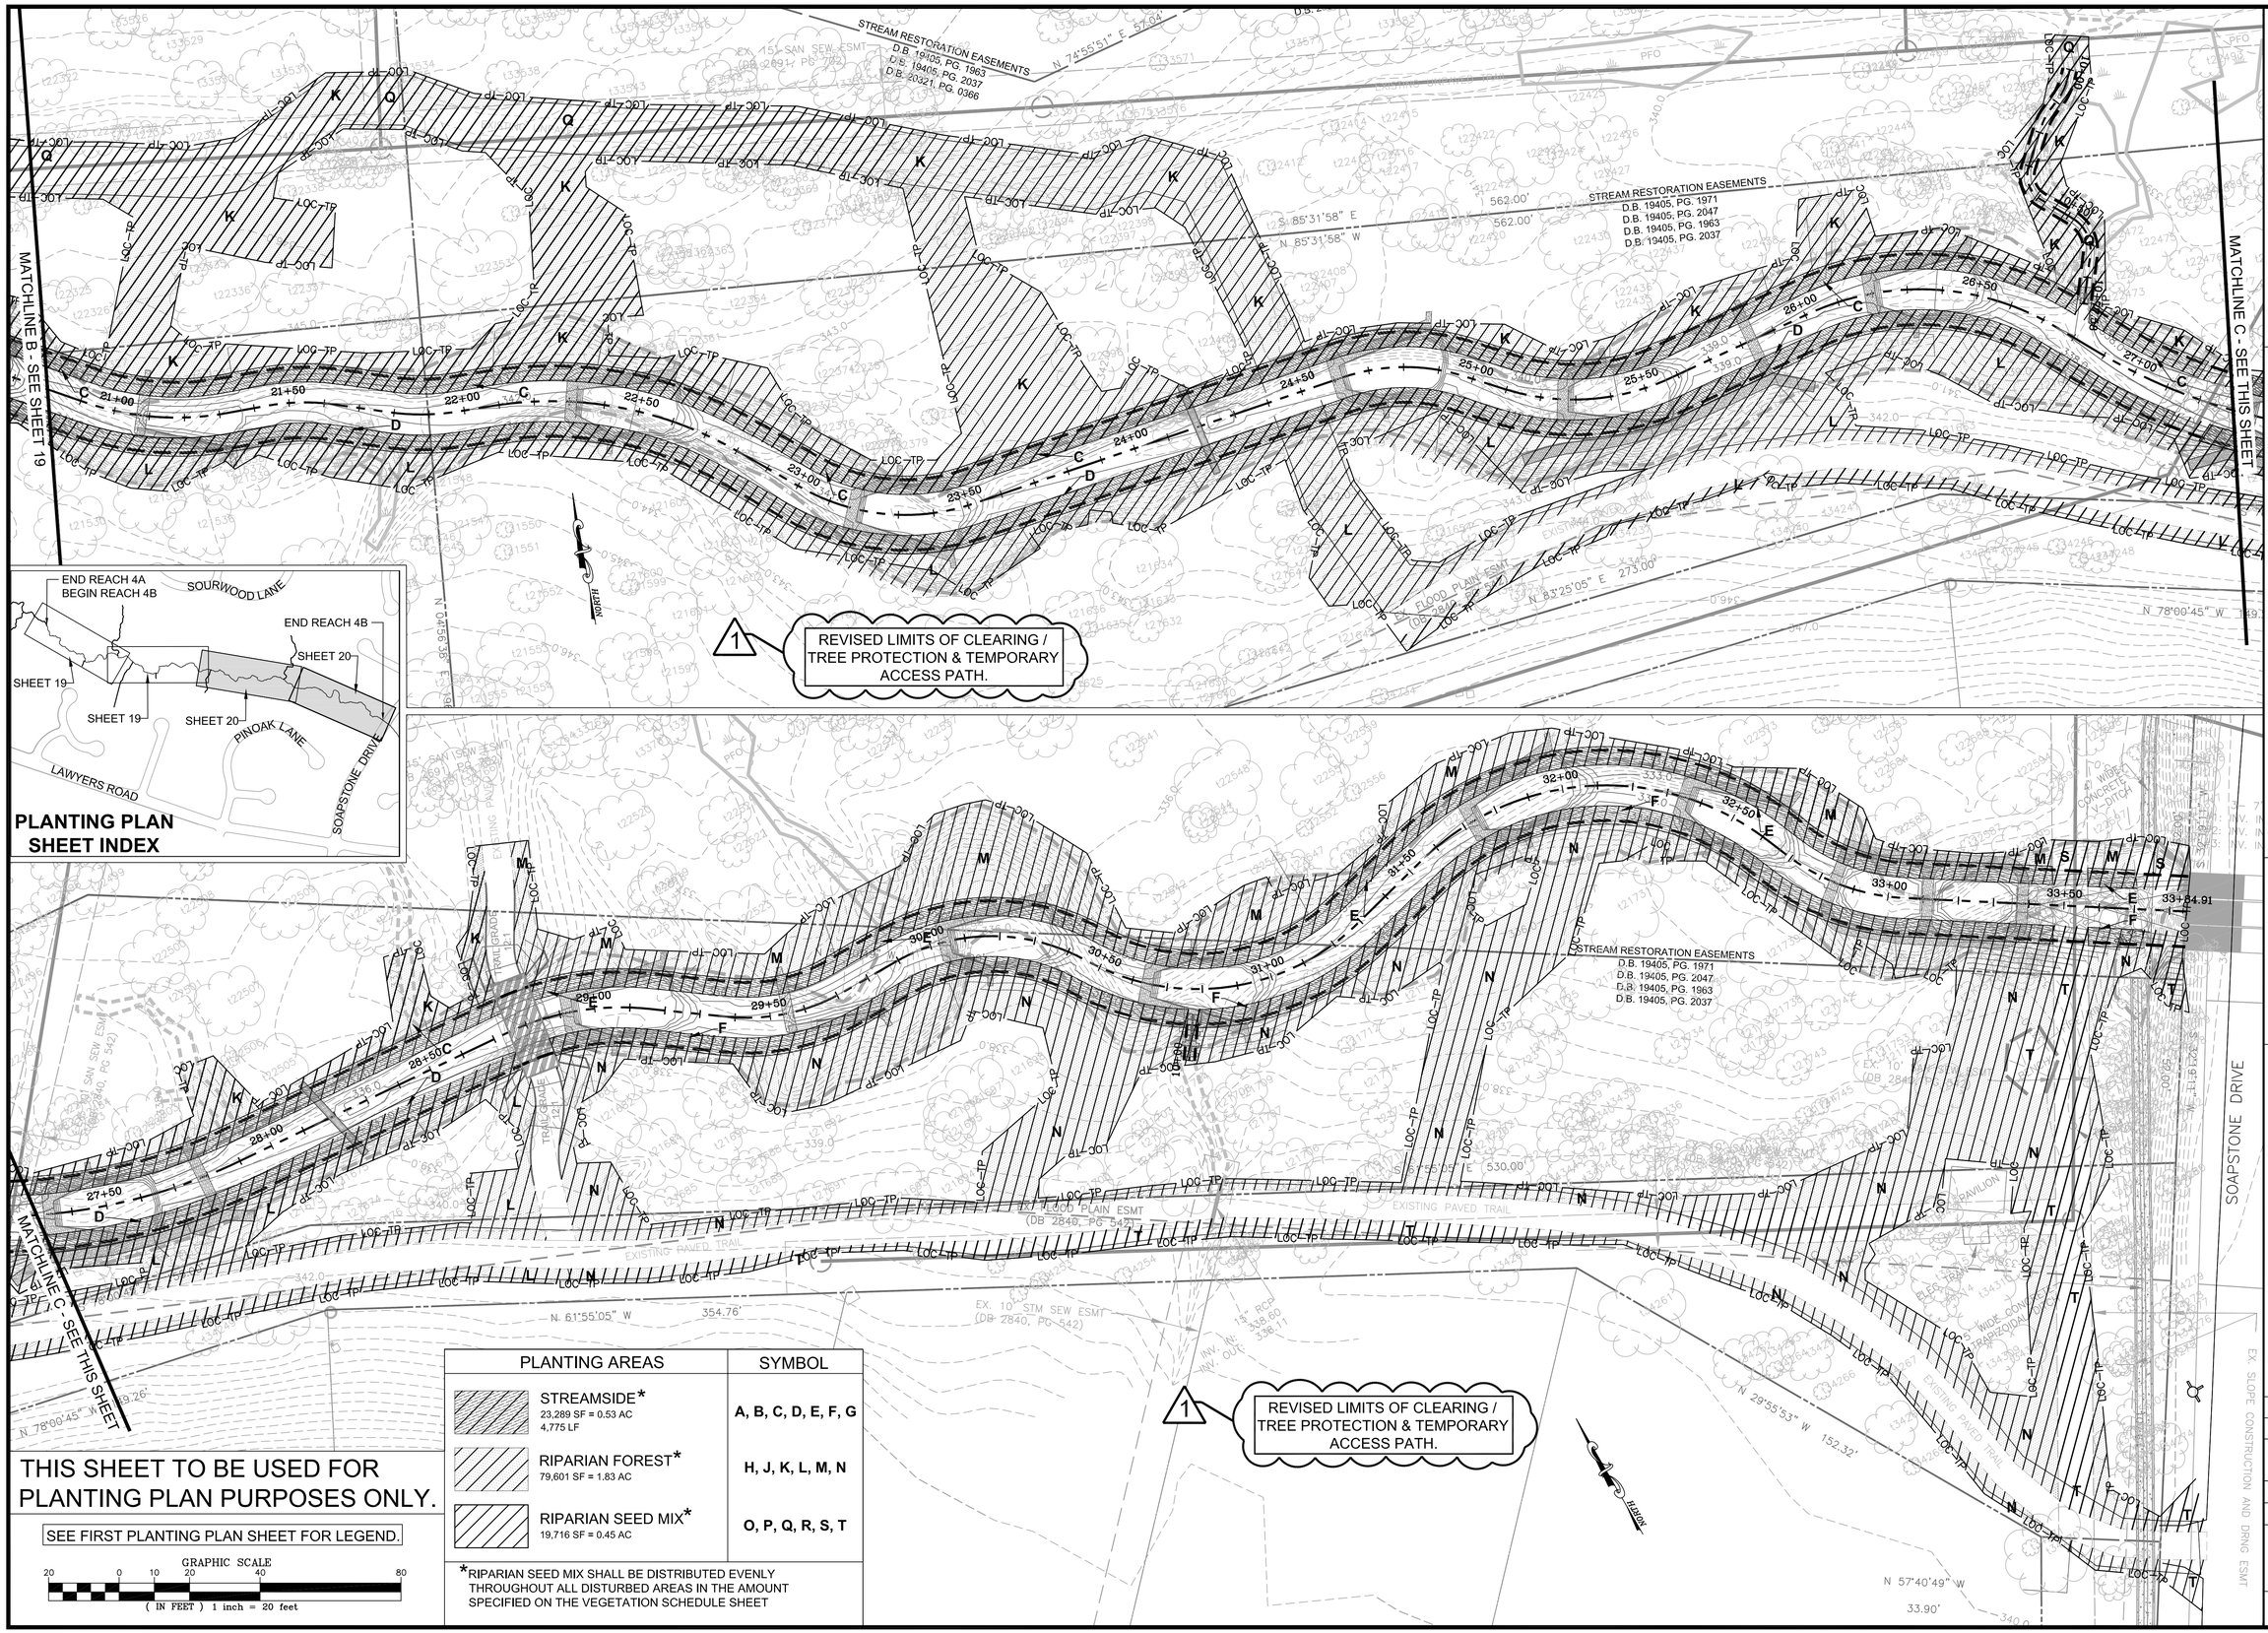

PLANTING PLAN SHEET INDEX

THIS SHEET TO BE USED FOR PLANTING PLAN PURPOSES ONLY.

SEE FIRST PLANTING PLAN SHEET FOR LEGEND.

GRAPHIC SCALE
20 0 10 20 40 80
(IN FEET) 1 inch = 20 feet

PLANTING AREAS	SYMBOL
STREAMSIDE* 23,289 SF = 0.53 AC 4,775 LF	A, B, C, D, E, F, G
RIPARIAN FOREST* 79,601 SF = 1.83 AC	H, J, K, L, M, N
RIPARIAN SEED MIX* 19,716 SF = 0.45 AC	O, P, Q, R, S, T

*RIPARIAN SEED MIX SHALL BE DISTRIBUTED EVENLY THROUGHOUT ALL DISTURBED AREAS IN THE AMOUNT SPECIFIED ON THE VEGETATION SCHEDULE SHEET

Wetland Studies and Solutions, Inc.
5300 Wellington Branch Drive, Suite 100 • Gainesville, VA 20155
Phone: 703 679 5600 • Fax: 703 679 5601
wetlandstudies.com

Northern Virginia Stream Restoration Bank
The Glade - Reach 4B
Fairfax County, Virginia

Planting Plan (cont'd)

Copyright © 2009 Wetland Studies and Solutions, Inc.

COMMONWEALTH OF VIRGINIA
ENGINEER
FRANK R. GRAZIANO
Lic. No. 032099
PROFESSIONAL ENGINEER

REVISIONS

No.	Date	Description	Rev. By:	App. By:
1	5/26/09	Revised LOC / TP & temporary access path	SLT	FRG

SCALE: 1" = 20'

DATE: MAY 2009

Horizontal Datum: VCS NAD 83

Vertical Datum: NGVD 29

Boundary and Topo Source: WSSI and Fairfax Digital Data

Design	Draft	Approved
RDD	RDD	FRG

Sheet # 20 of 80

Computer File Name:
L:\2000s\2003\4 ISC\ADD\04-ENGR\10-Planset PLANTING PLAN 02.dwg