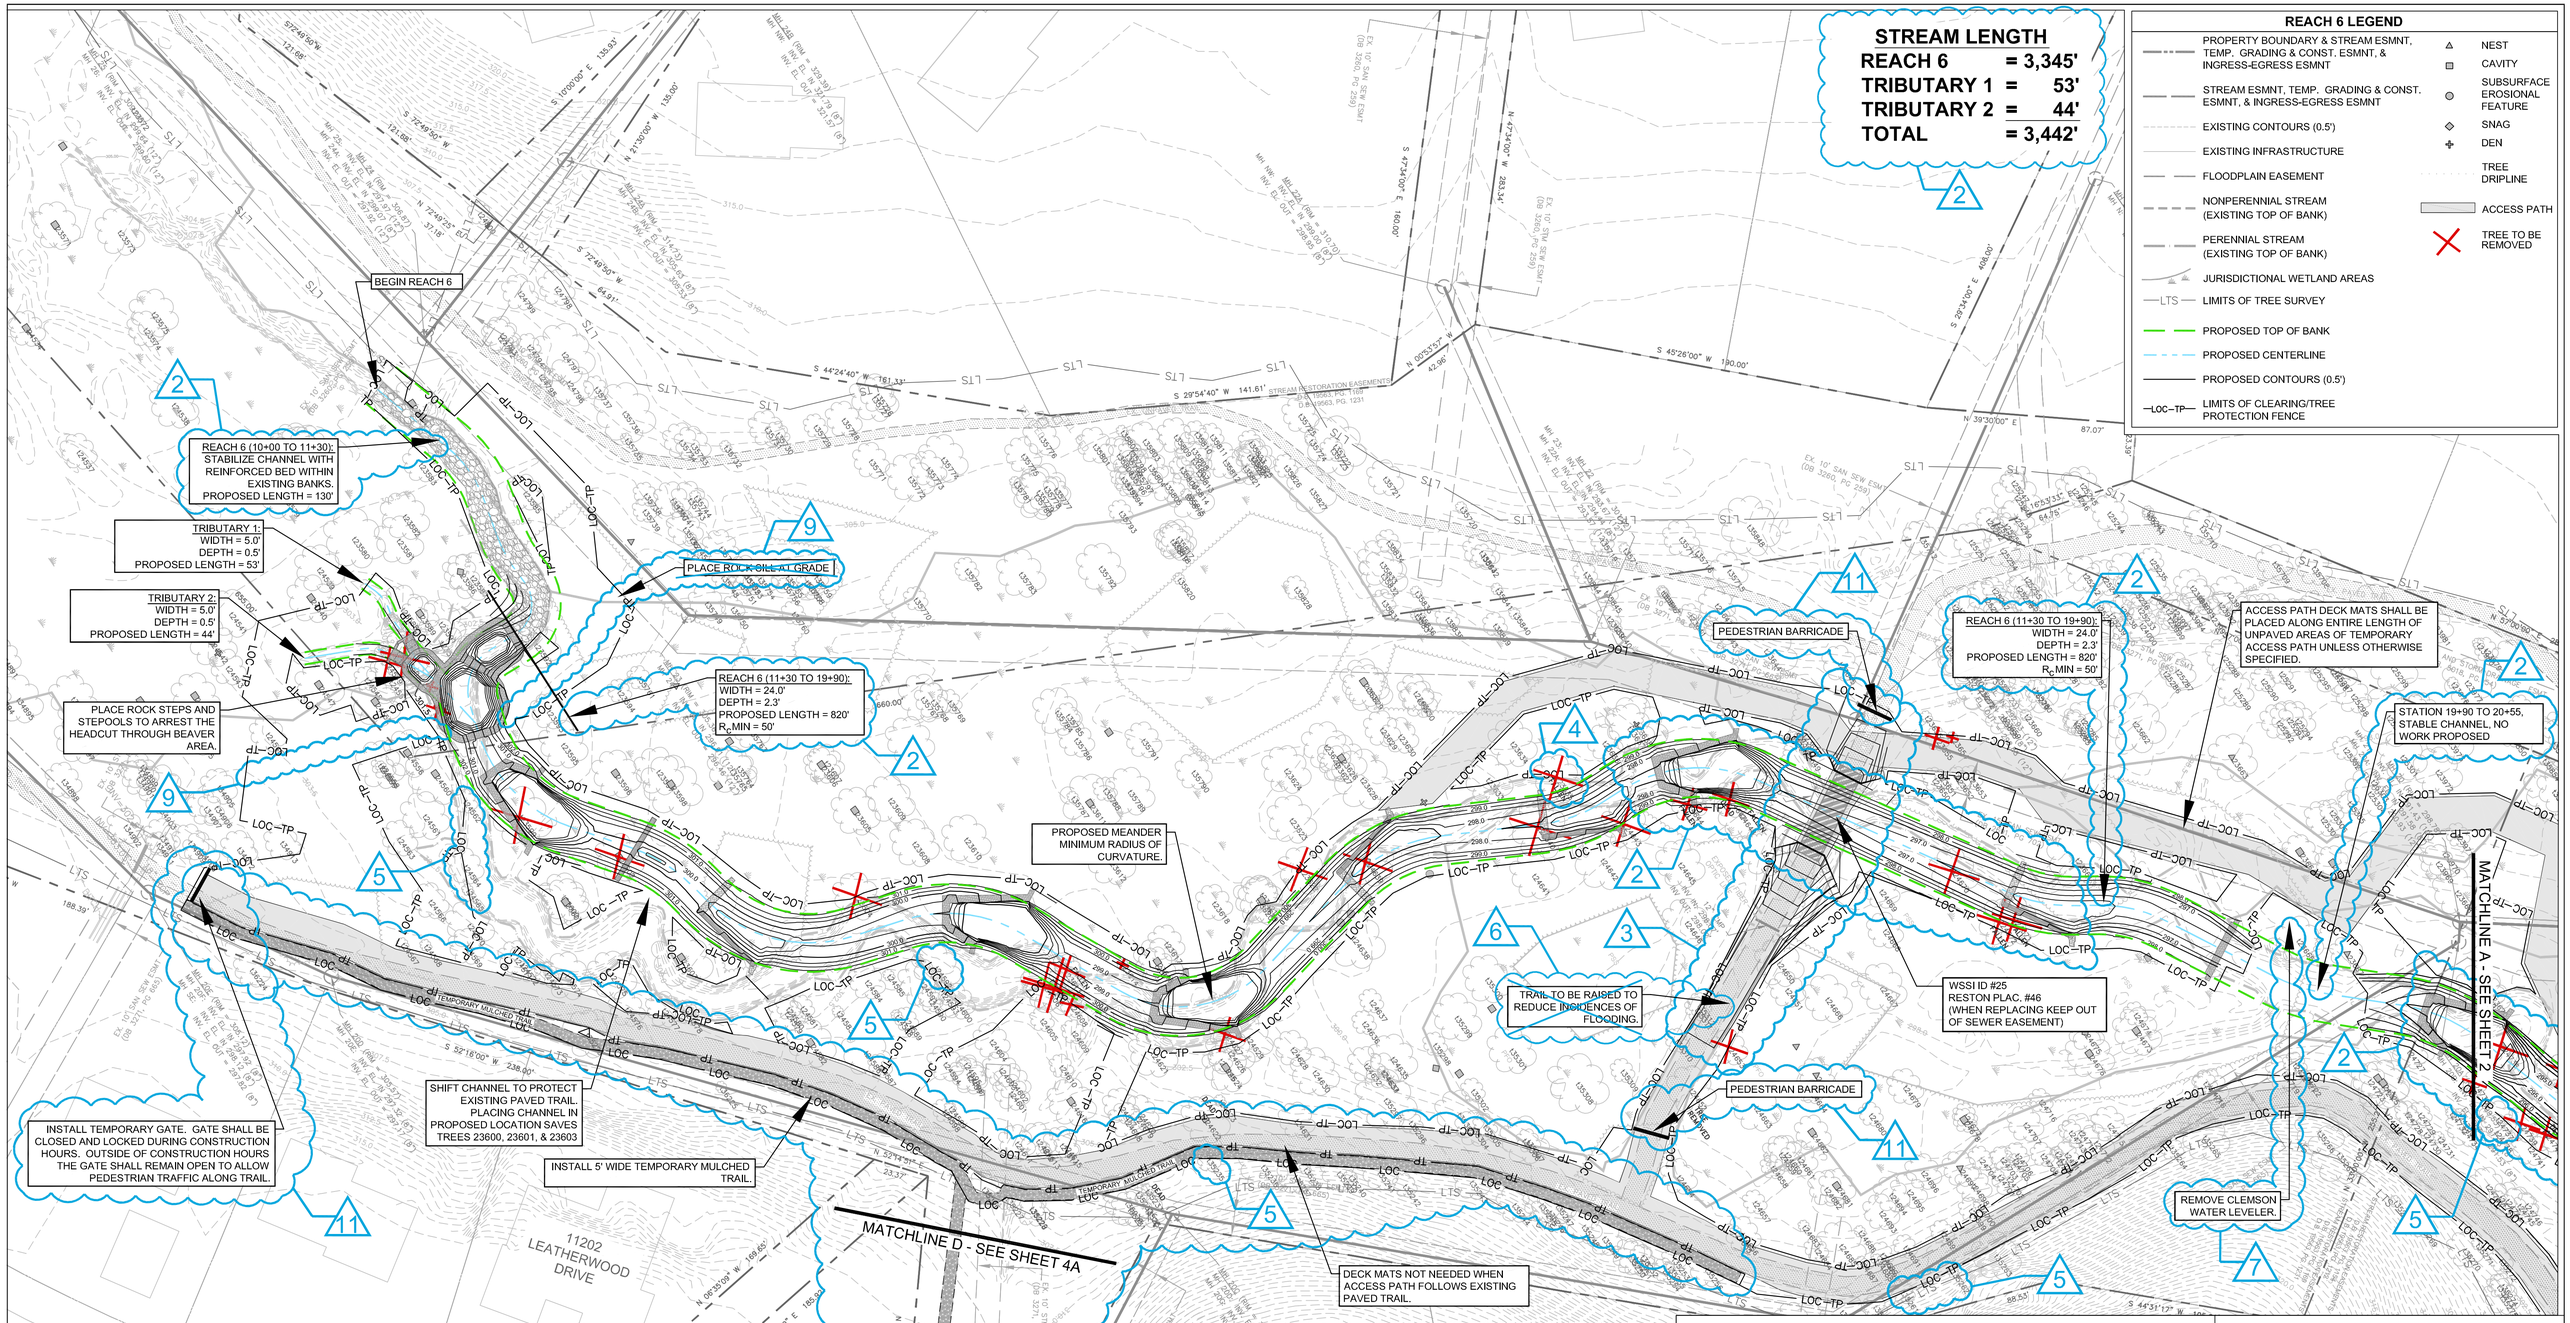

NORTHERN VIRGINIA STREAM RESTORATION BANK
THE GLADE - REACH 6

Fairfax County, Virginia

Preliminary Plan

Copyright © 2009 Wetland Studies and Solutions, Inc.

Wetland Studies and Solutions, Inc.
5300 Wellington Branch Drive, Suite 100 • Gainesville, VA 20155
Phone 703 679 5600 • Fax 703 679 5601
wetlandstudies.com

REVISIONS

No.	Date	Description	Rev. By	App. By	No.	Date	Description	Rev. By	App. By
1	7/24/2009	Revised Limits of Clearing and Access Path	SRP	FRG	7	7/24/2009	Added grading notes	SRP	FRG
2	7/24/2009	Revised alignment; stream lengths	SRP	FRG	9	7/24/2009	Removed rock sill	SRP	FRG
3	7/24/2009	Fine grading around bridge	SRP	FRG	10	7/31/2009	Added temporary trail, revised LOC	SRP	FRG
4	7/24/2009	Added trees to be removed (10 Total)	SRP	FRG	11	7/31/2009	Added grading note	SRP	FRG
5	7/24/2009	Added trees to be saved (19 Total)	SRP	FRG					
6	7/24/2009	Removed grading note	SRP	FRG					

DATE: JUNE 27, 2009 SCALE: 1" = 30' C.I. = 0.5'

H. D.: VCS NAD 83 V. D.: NGVD 29

Boundary and Topo Source: WSSI and Fairfax Digital Data

Design	Draft	Approved
SRP	SRP	FRG

Sheet # 1 of 4

Computer File Name: L:\20006\20036\CADD\04-ENGR