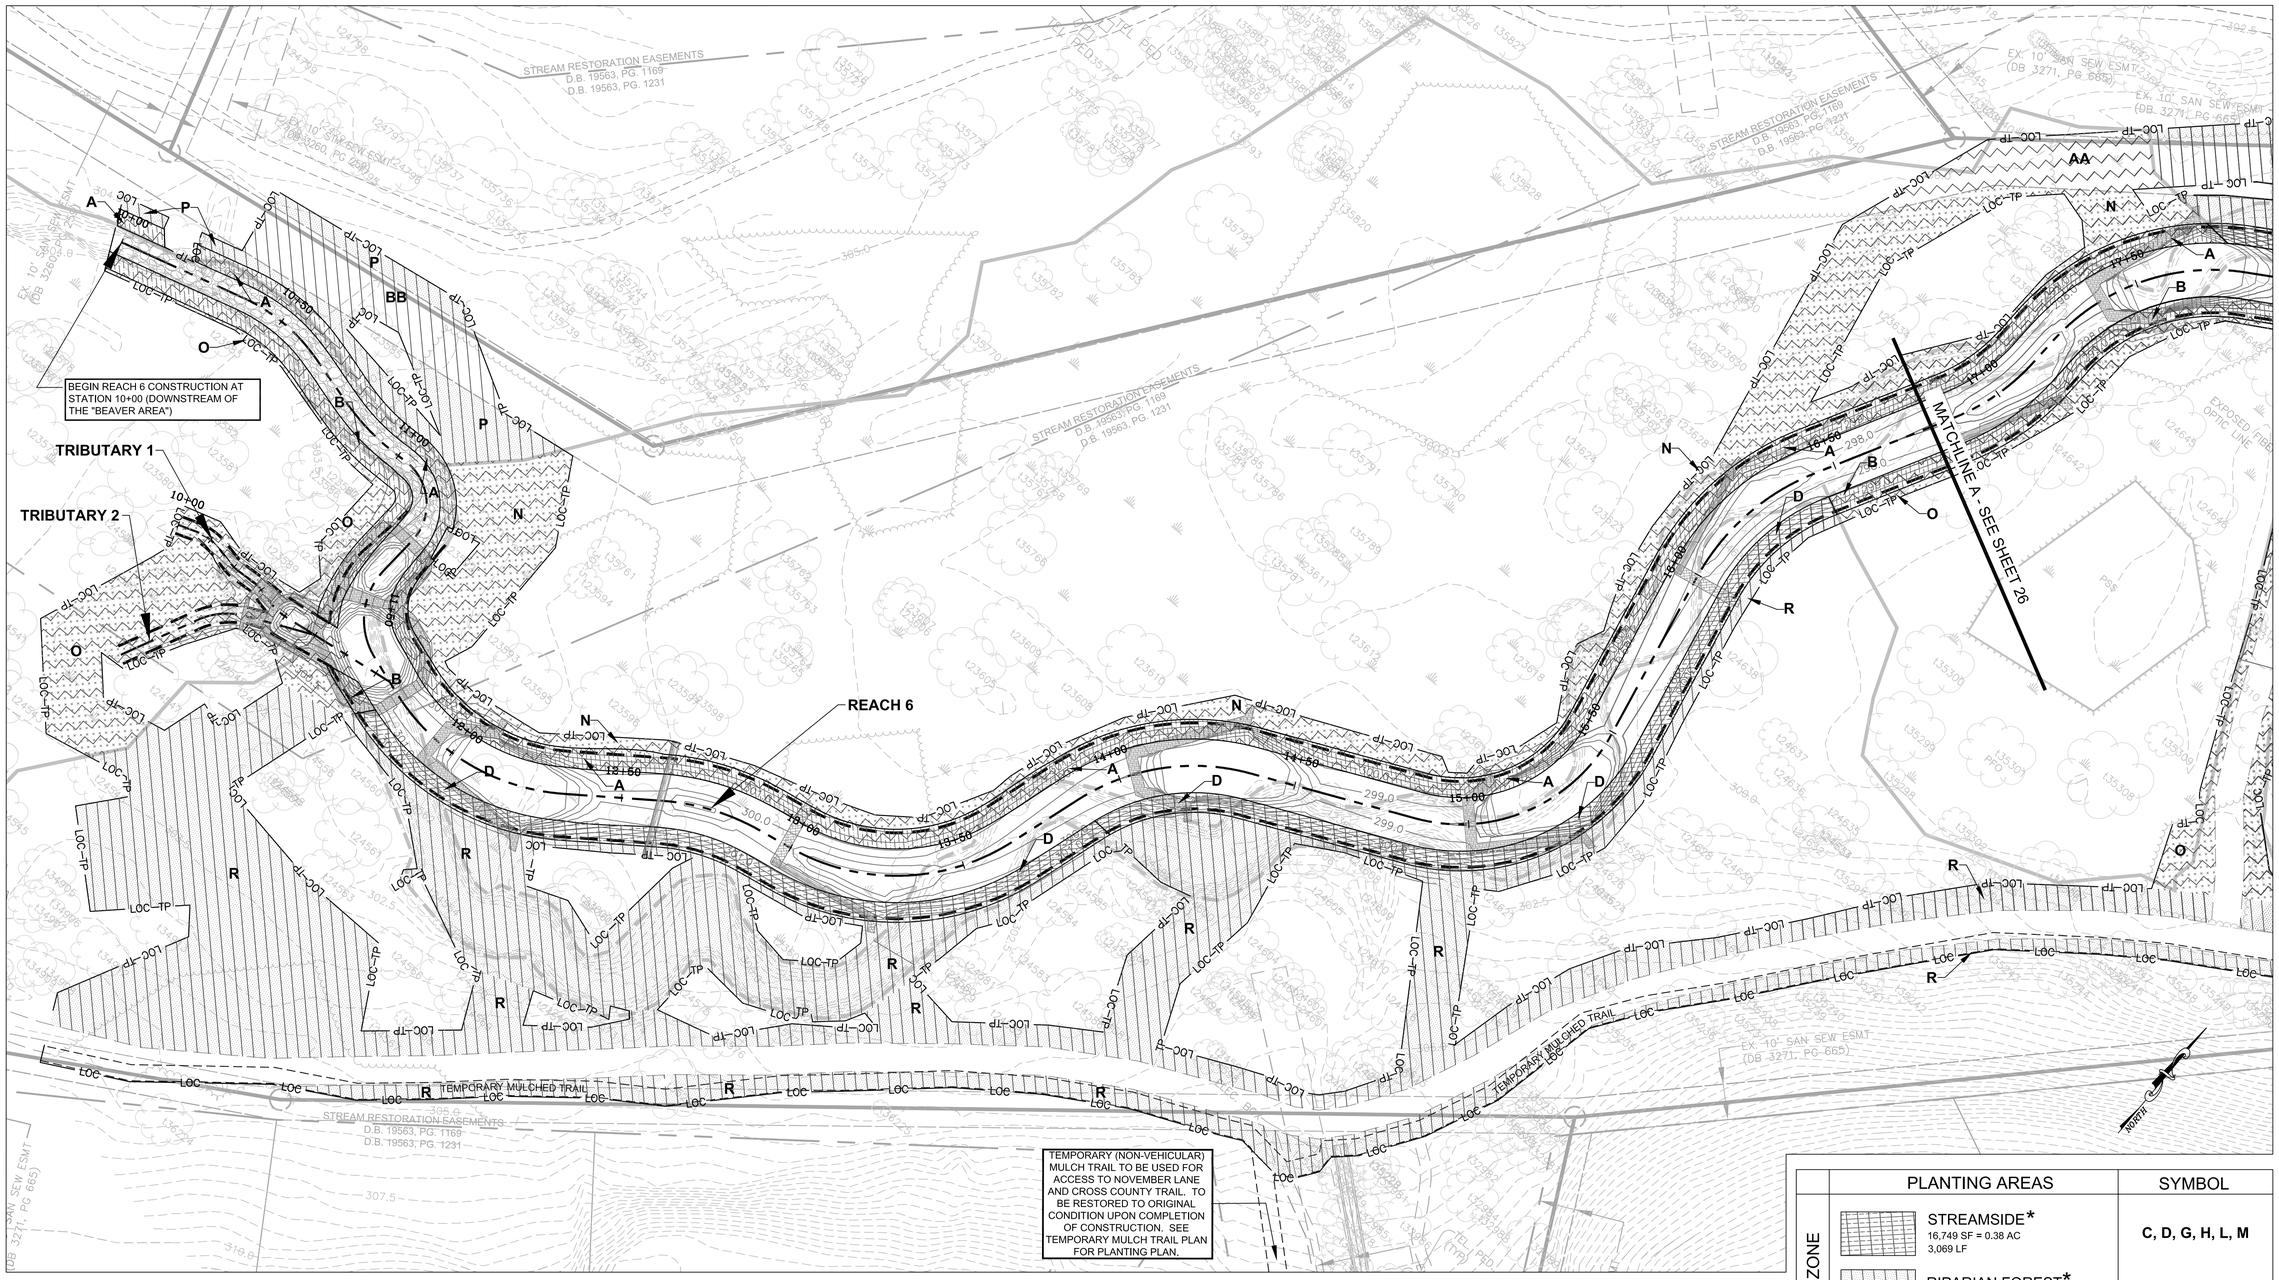

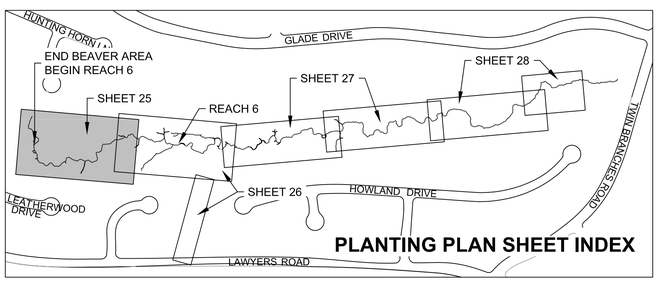

PLANTING PLAN SHEET INDEX

THIS SHEET TO BE USED FOR PLANTING PLAN PURPOSES ONLY.

GRAPHIC SCALE

20 0 10 20 40 80

(IN FEET) 1 inch = 20 feet

PLANTING LEGEND

- PROPERTY LINE
- STREAM RESTORATION EASEMENTS
- EXISTING SANITARY SEWER
- EXISTING CONTOURS (0.5')
- PROPOSED CONTOURS (0.5')
- PROPOSED BANKFULL CHANNEL LIMITS
- PROPOSED STREAM CENTERLINE
- LOC–TP — PROPOSED LIMITS OF CLEARING/TREE PROTECTION
- LOC — PROPOSED LIMITS OF CLEARING

	PLANTING AREAS	SYMBOL
UPLAND ZONE	STREAMSIDE* 16,749 SF = 0.38 AC 3,069 LF	C, D, G, H, L, M
	RIPARIAN FOREST* 62,988 SF = 1.45 AC	P, R, U, V, Y, Z
	RIPARIAN SEED MIX* 20,206 SF = 0.46 AC	AA, CC, EE
WETLAND ZONE	STREAMSIDE* 18,968 SF = 0.44 AC 3,525 LF	A, B, E, F, J, K
	WETLAND FOREST* 40,103 SF = 0.92 AC	N, O, S, T, W, X
	WETLAND SEED MIX* 16,733 SF = 0.38 AC	BB, DD, FF

*SEED MIX SHALL BE DISTRIBUTED EVENLY THROUGHOUT ALL DISTURBED AREAS IN THE AMOUNT SPECIFIED ON THE VEGETATION SCHEDULE SHEET

Wetland Studies and Solutions, Inc.
5300 Wellington Branch Drive, Suite 100 • Gainesville, VA 20155
Phone 703 679 5600 • Fax 703 679 5601
wetlandstudies.com

Northern Virginia Stream Restoration Bank
The Glade - Reach 6
Fairfax County, Virginia

Planting Plan

COMMONWEALTH OF VIRGINIA
FRANK R. GRAZIANO
Lic. No. 032099
PROFESSIONAL ENGINEER

Copyright © 2009 Wetland Studies and Solutions, Inc.

REVISIONS

No.	Date	Description	Rev. By	App. By

DATE: SEPTEMBER 2009

SCALE: 1" = 20'

Horizontal Datum: VCS NAD 83

Vertical Datum: NGVD 29

Boundary and Topo Source: WSSI and Fairfax Digital Data

Design	Draft	Approved
SRP	RDD	FRG

Sheet #

25 of 94

Computer File Name:
L:\20000s\20036\CADD\04-ENGR\10-Planset PLANTING PLAN 01.dwg