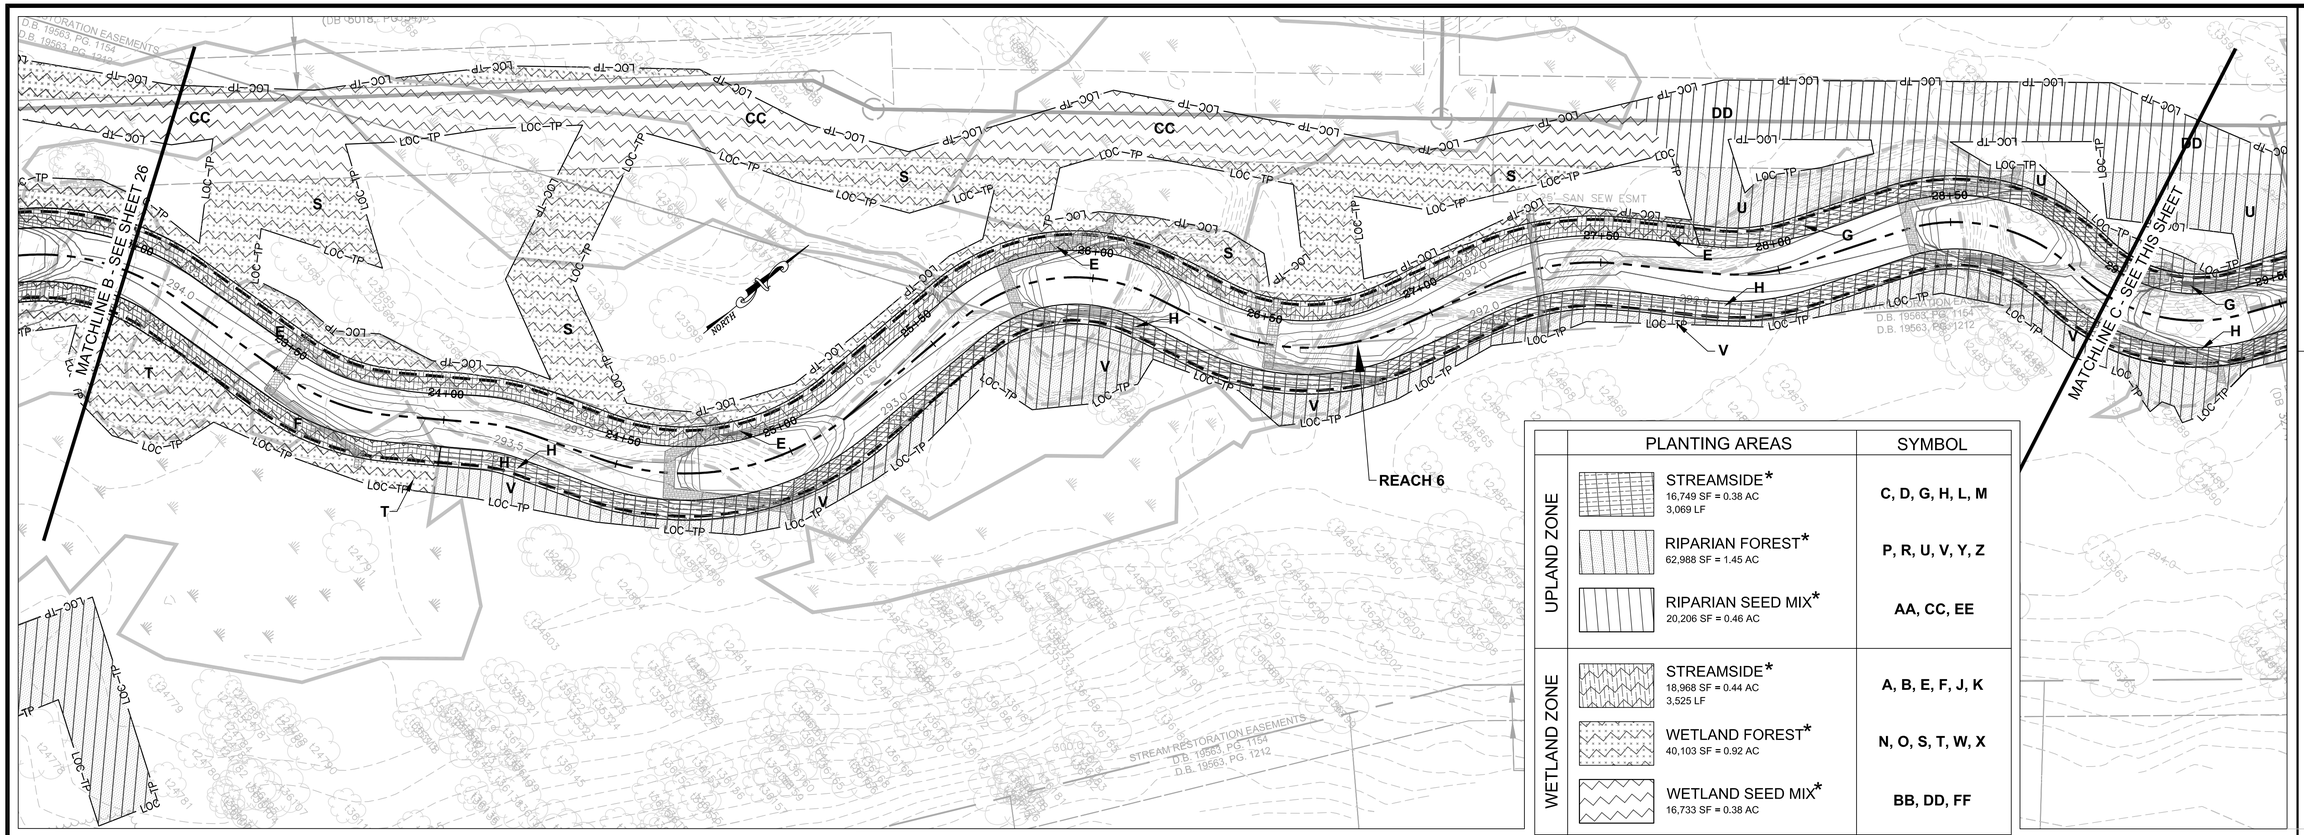

	PLANTING AREAS	SYMBOL
UPLAND ZONE	STREAMSIDE* 16,749 SF = 0.38 AC 3,069 LF	C, D, G, H, L, M
	RIPARIAN FOREST* 62,988 SF = 1.45 AC	P, R, U, V, Y, Z
	RIPARIAN SEED MIX* 20,206 SF = 0.46 AC	AA, CC, EE
WETLAND ZONE	STREAMSIDE* 18,968 SF = 0.44 AC 3,525 LF	A, B, E, F, J, K
	WETLAND FOREST* 40,103 SF = 0.92 AC	N, O, S, T, W, X
	WETLAND SEED MIX* 16,733 SF = 0.38 AC	BB, DD, FF

*SEED MIX SHALL BE DISTRIBUTED EVENLY THROUGHOUT ALL DISTURBED AREAS IN THE AMOUNT SPECIFIED ON THE VEGETATION SCHEDULE SHEET

THIS SHEET TO BE USED FOR PLANTING PLAN PURPOSES ONLY.

GRAPHIC SCALE
20 0 10 20 40 80
(IN FEET) 1 inch = 20 feet

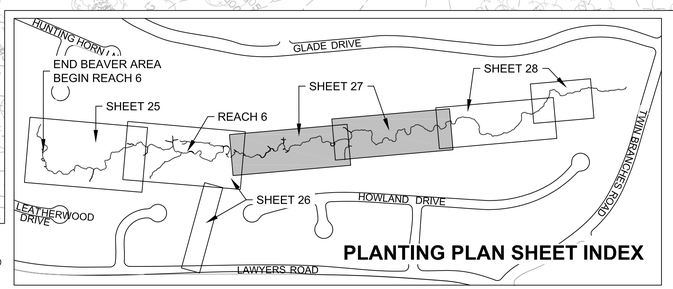

PLANTING PLAN SHEET INDEX

Wetland Studies and Solutions, Inc.
5300 Wellington Branch Drive, Suite 100 • Gainesville, VA 20155
Phone 703 679 5600 • Fax 703 679 5601
wetlandstudies.com

Northern Virginia Stream Restoration Bank
The Glade - Reach 6
Fairfax County, Virginia

Planting Plan (cont'd)

Copyright © 2009 Wetland Studies and Solutions, Inc.

COMMONWEALTH OF VIRGINIA
FRANK R. GRAZIANO
Lic. No. 032099
PROFESSIONAL ENGINEER

REVISIONS

No.	Date	Description	Rev. By:	App. By:

SCALE: 1" = 20'

DATE: SEPTEMBER 2009

Horizontal Datum: VCS NAD 83
Vertical Datum: NGVD 29
Boundary and Topo Source: WSSI and Fairfax Digital Data

Design	Draft	Approved
SRP	RDD	FRG

Sheet # 27 of 94

Computer File Name:
L:\20000s\20034\CADD\04-ENGR\10-Planset\PLANTING PLAN 03.dwg