MATCHLINE A - SEE SHEET 38

MATCHLINE C - SEE SHEET 40

MATCHLINE B - SEE THIS SHEET

REACH 6

TEMPORARY ACCESS PATH

TEMPORARY MULCHED TRAIL

CHANNEL STABLE - NO RESTORATION PROPOSED BETWEEN STATIONS 20+00 TO 20+50

GRAPHIC SCALE

(IN FEET) 1 inch = 20 feet

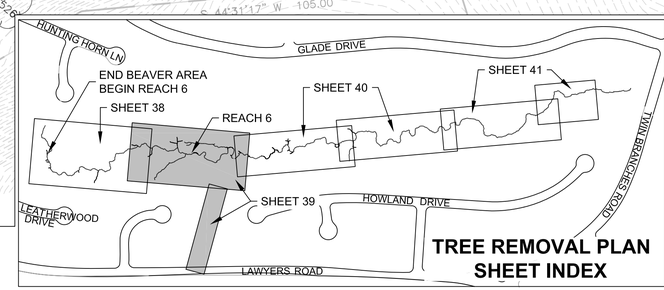

TREE REMOVAL PLAN SHEET INDEX

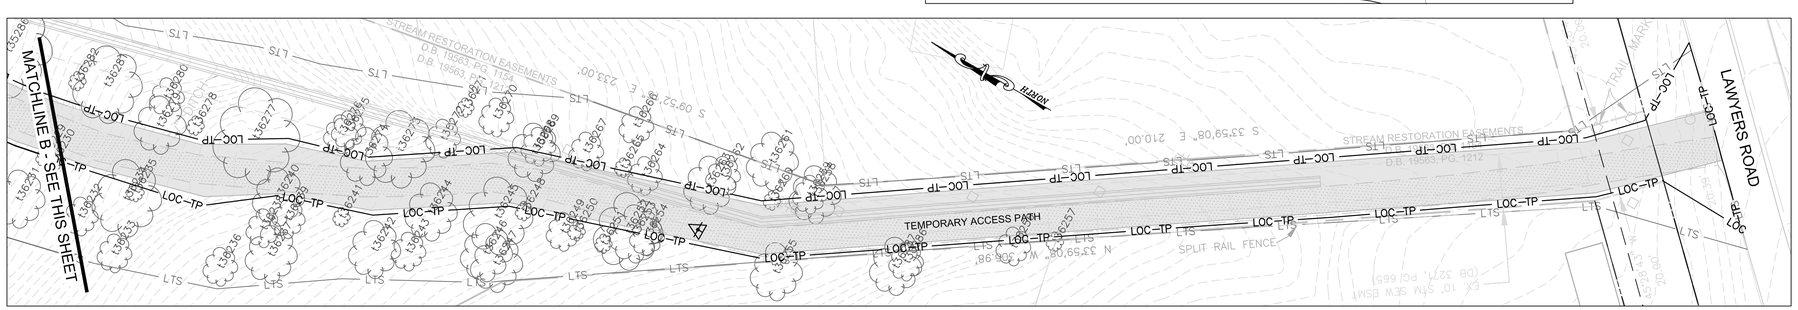

SEE FIRST TREE REMOVAL SHEET FOR LEGEND

THIS SHEET TO BE USED FOR TREE REMOVAL PURPOSES ONLY.

Wetland Studies and Solutions, Inc.
5300 Wellington Branch Drive, Suite 100 • Gainesville, VA 20155
Phone 703 679 5600 • Fax 703 679 5601
wetlandstudies.com

Northern Virginia Stream Restoration Bank
The Glade - Reach 6
Fairfax County, Virginia

Tree Removal Plan (cont'd)

Copyright © 2009 Wetland Studies and Solutions, Inc.

COMMONWEALTH OF VIRGINIA
FRANK R. GRAZIANO
Lic. No. 032099
PROFESSIONAL ENGINEER

REVISIONS				
No.	Date	Description	Rev. By:	App. By:

SCALE: 1" = 20'

DATE: SEPTEMBER 2009

Horizontal Datum: VCS NAD 83

Vertical Datum: NGVD 29

Boundary and Topo Source: WSSI and Fairfax Digital Data

Design	Draft	Approved
SRP	JTK	FRG

Sheet #

39 of 94

Computer File Name:
L:\20000s\20034\CADD\04-ENGR\10-Planset
TREE REMOVAL PLAN-02.dwg