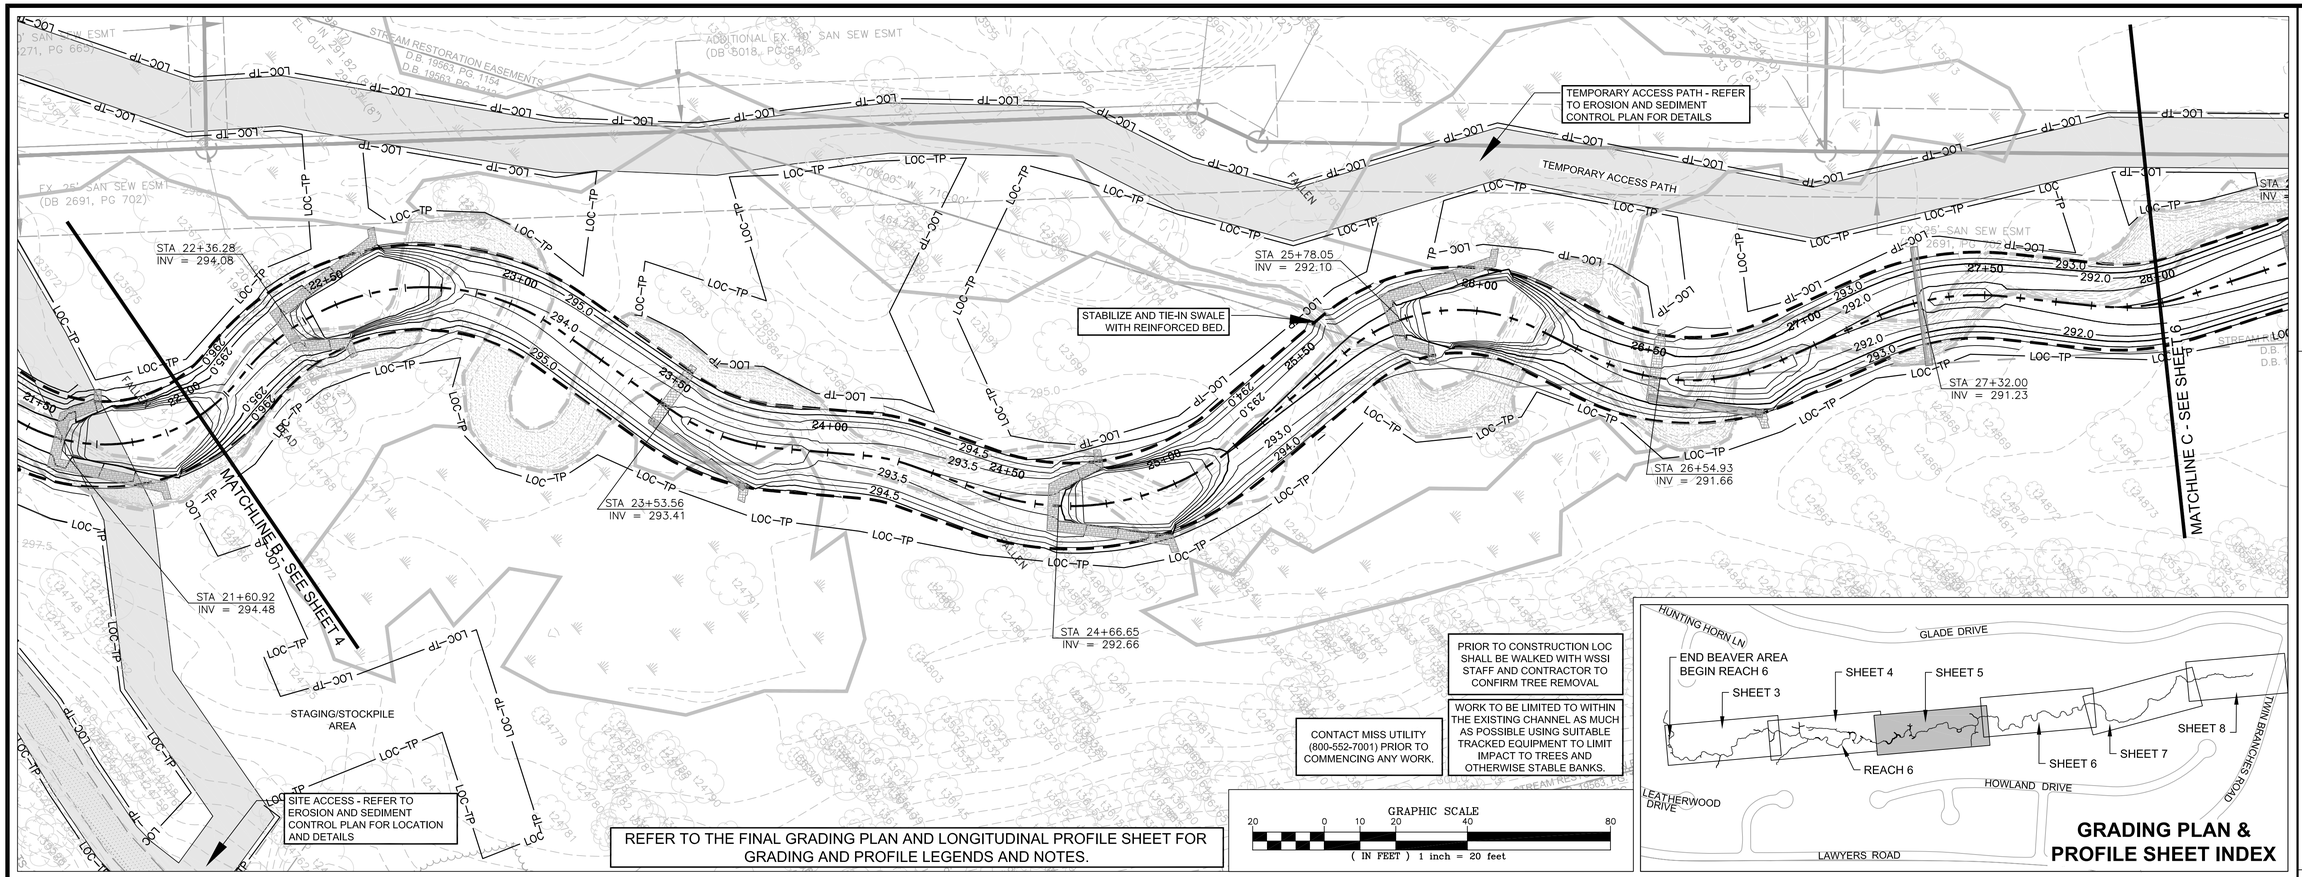

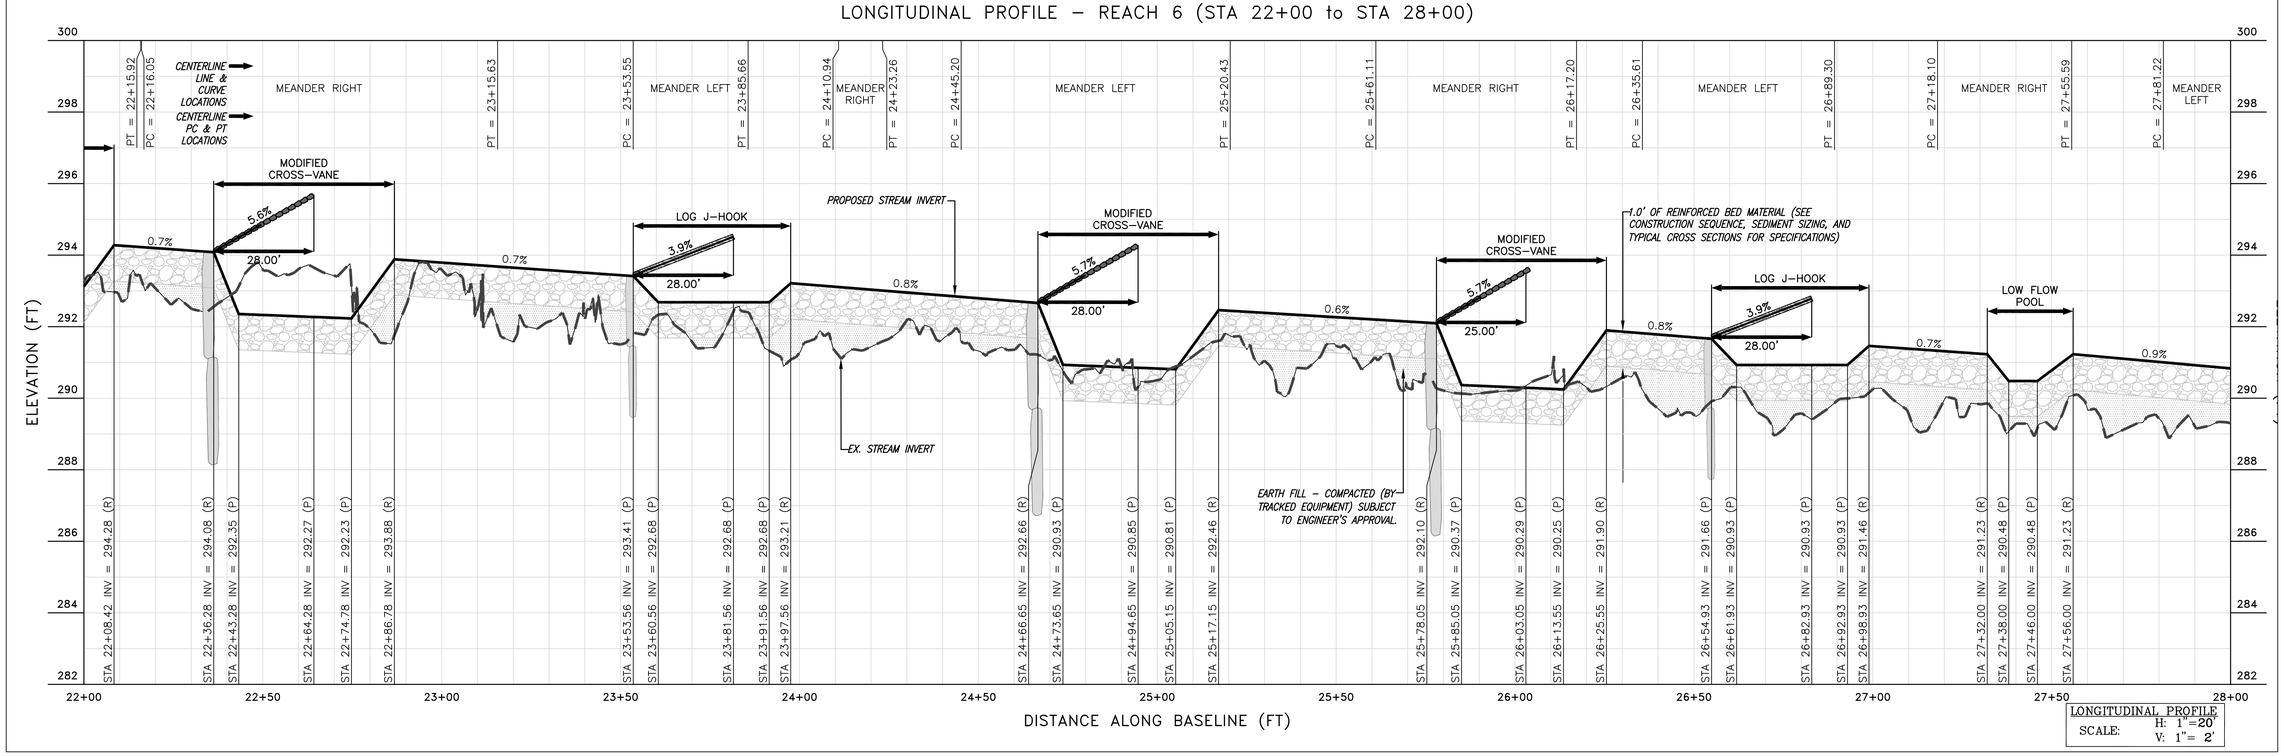

Wetland Studies and Solutions, Inc.
5300 Wellington Branch Drive, Suite 100 • Gainesville, VA 20155
Phone 703 679 5600 • Fax 703 679 5601
wetlandstudies.com

Northern Virginia Stream Restoration Bank
The Glade - Reach 6
Fairfax County, Virginia

Grading Plan and Longitudinal Profile

Copyright © 2009 Wetland Studies and Solutions, Inc.

COMMONWEALTH OF VIRGINIA
FRANK R. GRAZIANO
Lic. No. 032099
PROFESSIONAL ENGINEER

REVISIONS

No.	Date	Description	Rev. By	App. By

SCALE: 1" = 20'

DATE: SEPTEMBER 2009

Horizontal Datum: VCS NAD 83

Vertical Datum: NGVD 29

Boundary and Topo Source: WSSI and Fairfax Digital Data

Design	Draft	Approved
SRP	SRP	FRG

Sheet #
5 of 94

Computer File Name:
L:\2006\06139\CAD\04-ENGR\10-Planset GRADING PLAN & PROFILE 11.dwg