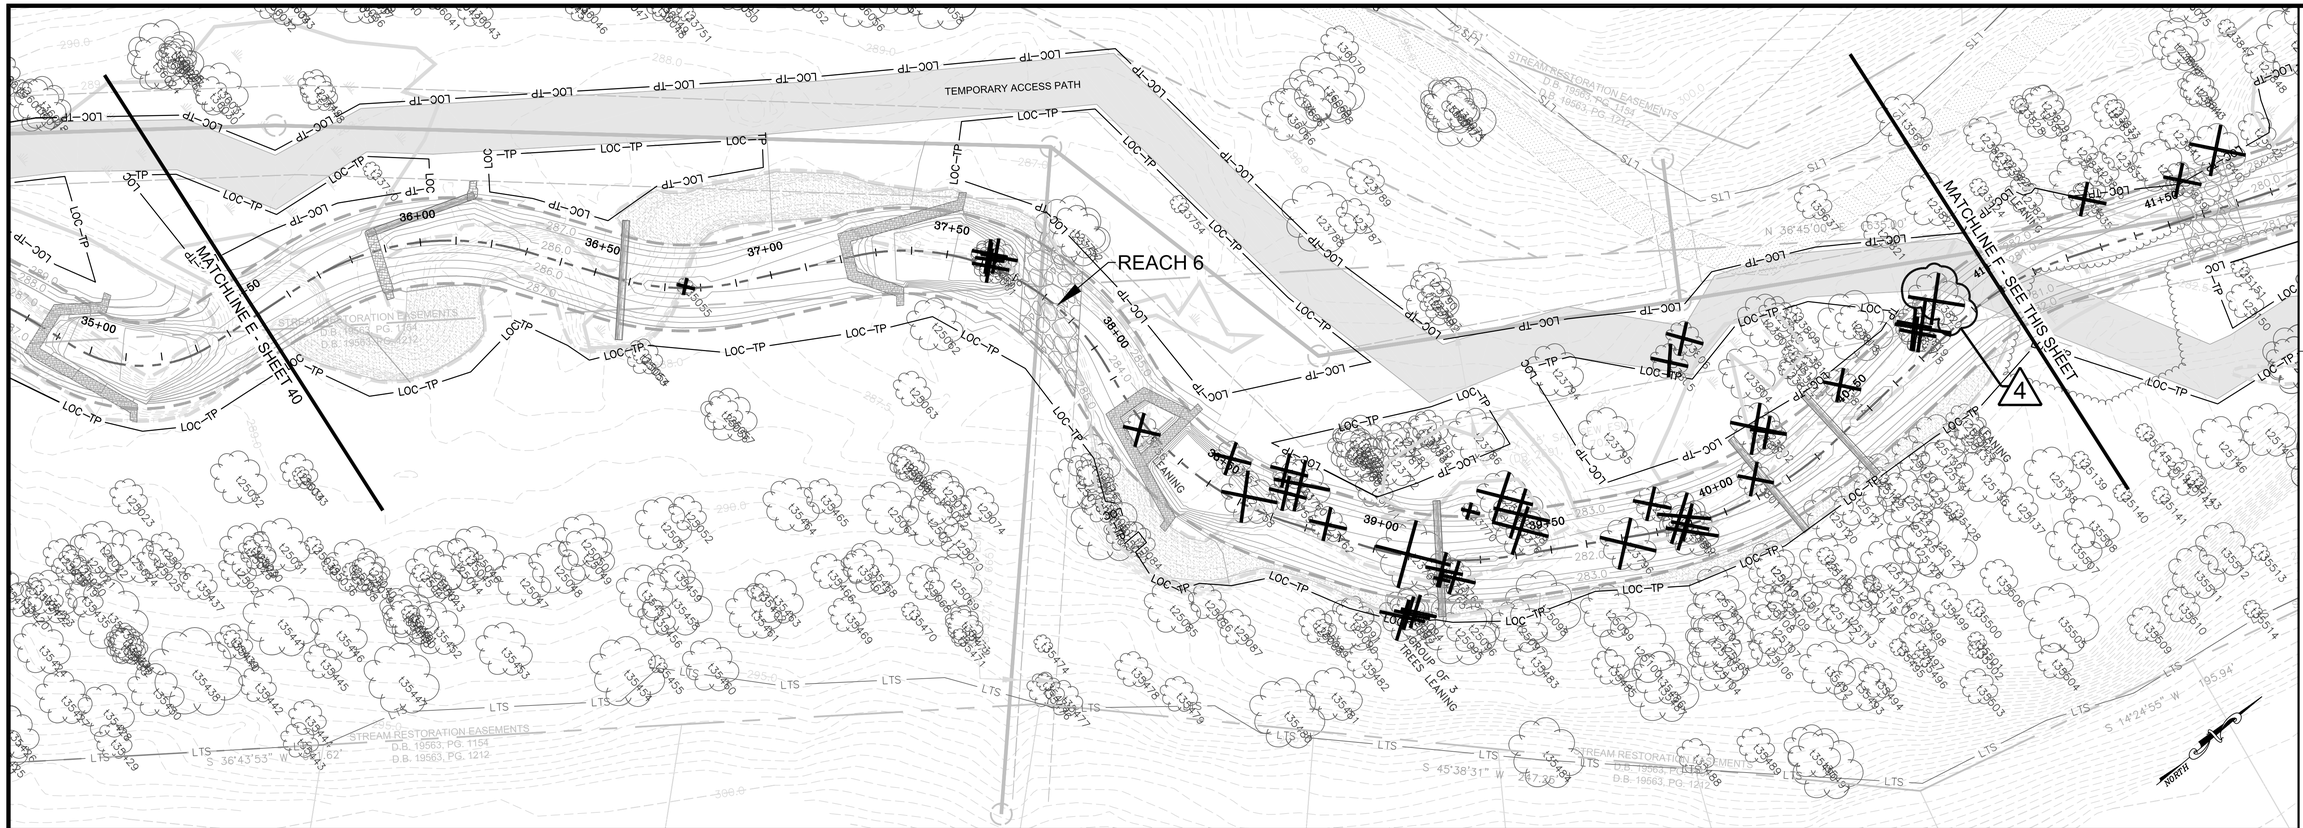

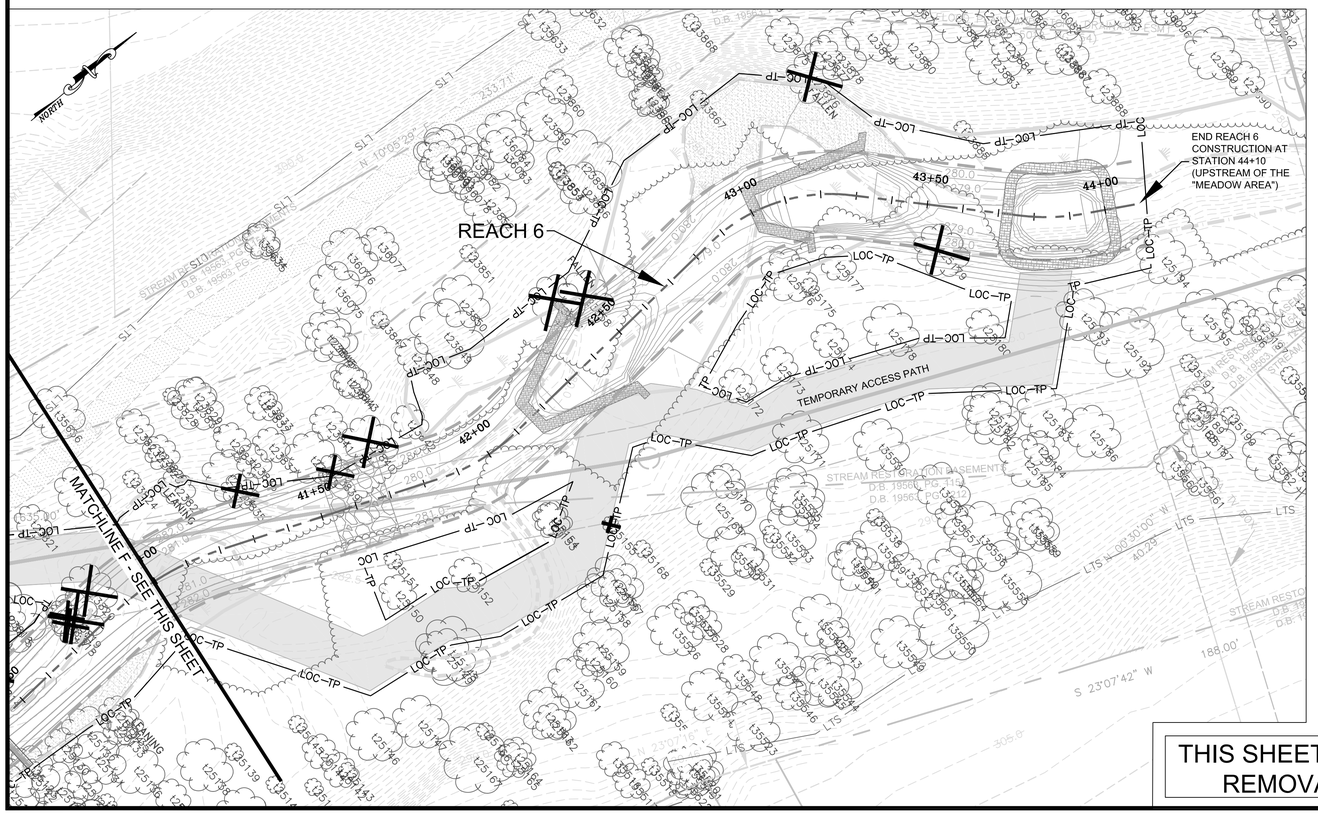

GRAPHIC SCALE
20 0 10 20 40 80
(IN FEET) 1 inch = 20 feet

TREE REMOVAL LEGEND

- STREAM EASEMENT, TEMPORARY GRADING AND CONSTRUCTION EASEMENT, & INGRESS-EGRESS EASEMENT
- EXISTING PROPERTY LINE
- EXISTING CONTOURS (0.5')
- EXISTING INFRASTRUCTURE
- EXISTING EASEMENTS
- PROPOSED CONTOURS (0.5')
- PROPOSED STREAM CENTERLINE
- LOC–TP — LIMITS OF CLEARING
- LTS — LIMITS OF TREE SURVEY
- PROPOSED TOP OF BANK
- PERENNIAL STREAM (TOP OF BANK)
- NONPERENNIAL STREAM (TOP OF BANK)
- TREE TO BE REMOVED

THIS SHEET TO BE USED FOR TREE REMOVAL PURPOSES ONLY.

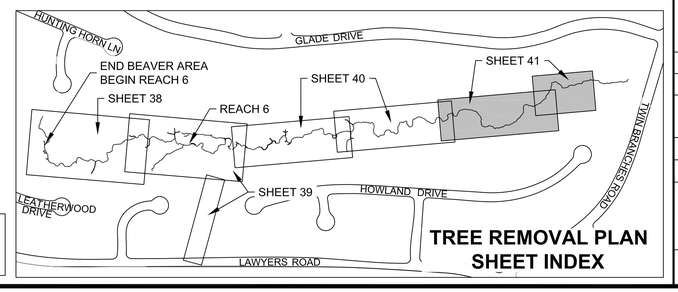

TREE REMOVAL PLAN SHEET INDEX

Wetland Studies and Solutions, Inc.
5300 Wellington Branch Drive, Suite 100 • Gainesville, VA 20155
Phone: 703 679 5600 • Fax 703 679 5601
wetlandstudies.com

Northern Virginia Stream Restoration Bank
The Glade - Reach 6
Fairfax County, Virginia

Tree Removal Plan (cont'd)

Copyright © 2009 Wetland Studies and Solutions, Inc.

COMMONWEALTH OF VIRGINIA
PROFESSIONAL ENGINEER
FRANK R. GRAZIANO
Lic. No. 032099

No.	Date	Description	Rev. By:	Appr. By:
4	9/15/09	Added trees to be removed (#24769, #23820)	SRP	FRG

REVISIONS

SCALE: 1" = 20'

DATE: SEPTEMBER 2009

Horizontal Datum: VCS NAD 83

Vertical Datum: NGVD 29

Boundary and Topo Source: WSSI and Fairfax Digital Data

Design	Draft	Approved
SRP	JTK	FRG

Sheet # 41 of 94

Computer File Name:
L:\2000s\2003\4-CAD\04-ENGR\10-Planset\TREE REMOVAL PLAN 04.dwg