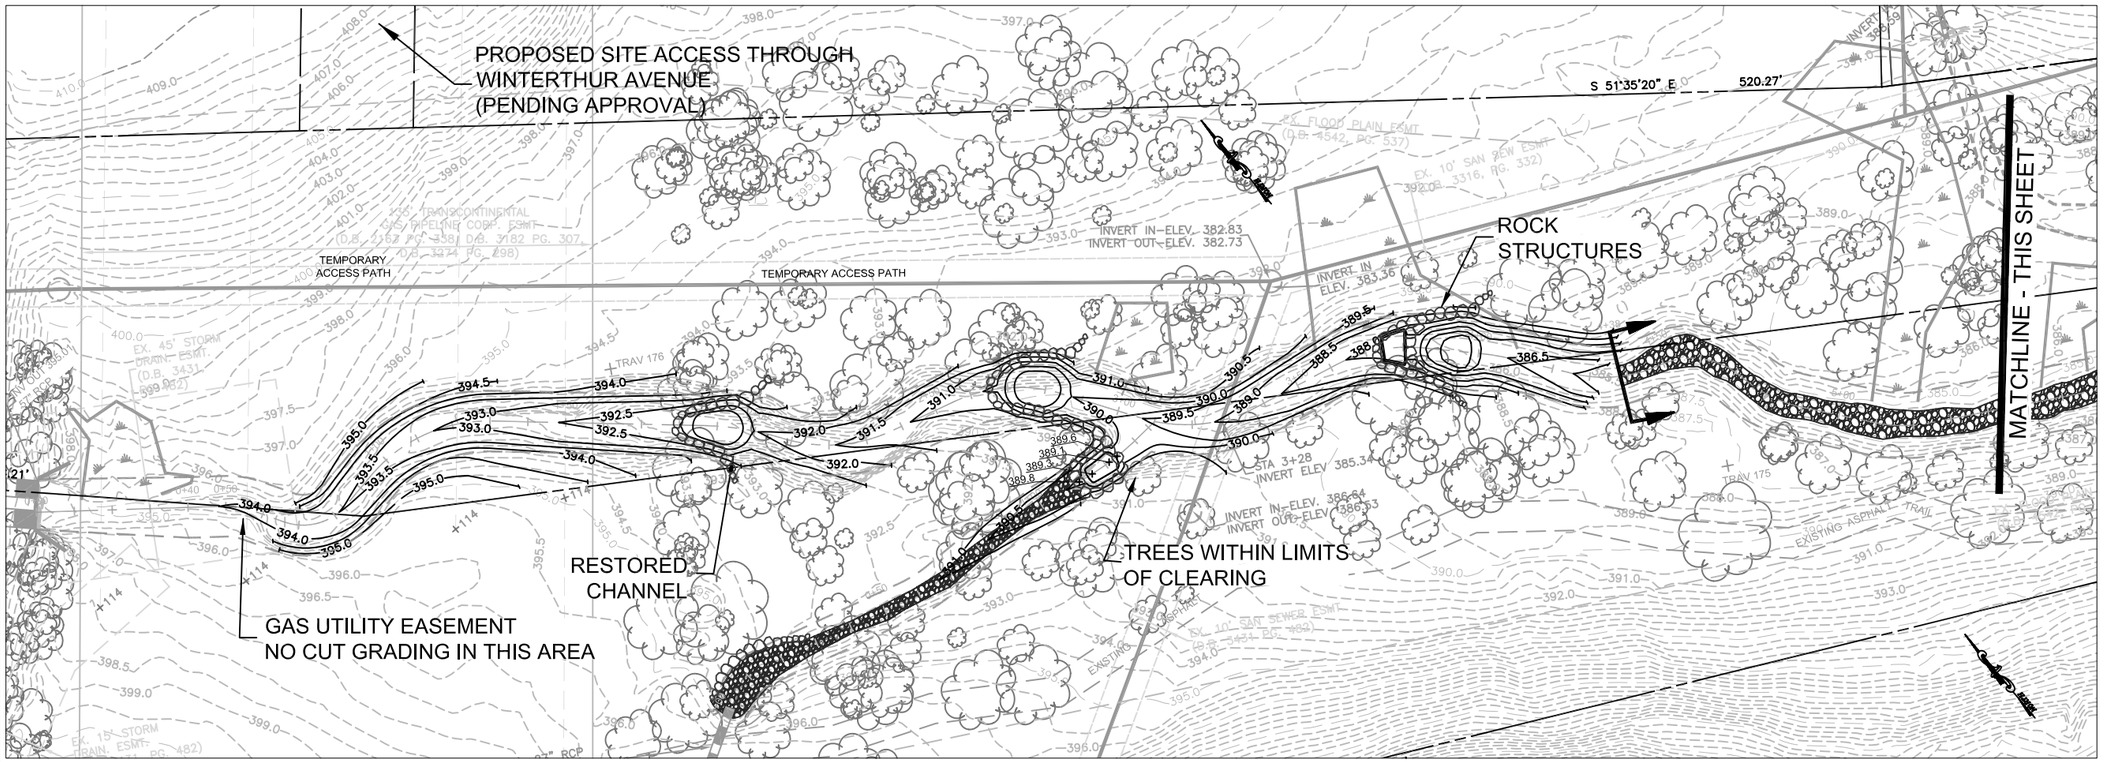

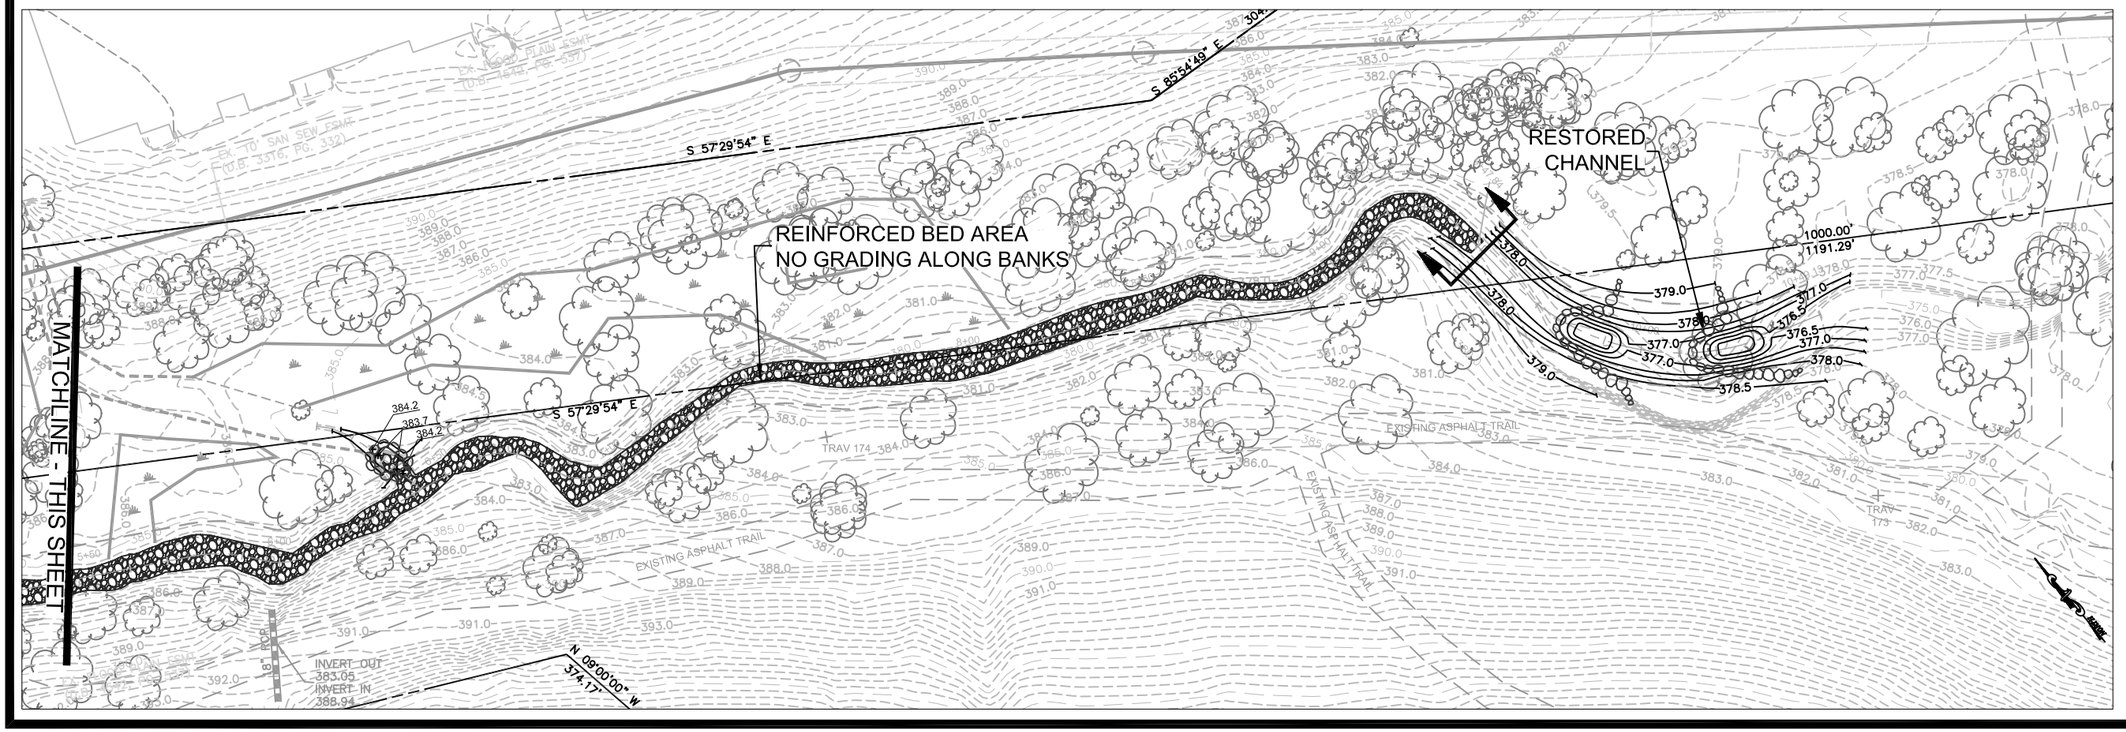

Wetland Studies and Solutions, Inc.
5300 Wellington Branch Drive • Suite 100
Gainesville, Virginia 20155
Phone 703 679 5600 • Fax 703 679 5601
www.wetlandstudies.com

Northern Virginia Stream Restoration Bank - Reach 2

Fairfax County, Virginia

Grading Plan

Copyright © 2007 Wetland Studies and Solutions, Inc.

V Datum: NGVD 29	H Datum: NAD 83		
Boundary/Topo Source: WSSI, Air Survey			
Design	Draft	Approved	
KLS	KLS	FRG	
Date: 08/22/07	Scale: 1"=40'	Sheet # 1 of 1	
File Name: L:\20003.02\ENGR\DRB			